01 - High Level Logo (X3)
Fabricated circle coated to match Pantone 3570 C (Lime green) and 6 C (Black) 1800mm x 1800mm x 120mm returns. Fret cut details backed in Opal 050 acrylic. MT-660 Lime green translucent vinyl to Hotels. Internal white LED illumniation.

Scale 1:20 @ A3

Note - 13amp power supply required. To be connected to exisiting supply, assumed to be working, to be checked by others.

Illumination;
Internal white LED illumination

Planning;
Maximum character height - "B" 486mm high. Fitted at 5500mm from ground to base of sign.

Day Time



Night Time



Pantone
PMS 3570 C

C 37
M 0
Y 100
K 0

Pantone
PMS 6 C

C 65
M 0
Y 40
K 92

2x Fitted to West Elevation



1x Fitted to South Elevation



External Signage

B&B Hotels
Manchester

E: 13374 / REV 01

Drawn by: TE
Checked by: MH

lakesidesigns

Unit 40 Altantic Business Park,
Hayes Road, Sully. CF64 2WA.

Tel: 01446 731 152
mail@lakeside-signs.com
www.lakeside-signs.com


Copyright:
The attached designs and illustrations are intended solely for, and should only be used by, those to whom this design specification is addressed. The contents are strictly private and confidential.

Any form of reproduction, dissemination, copying, disclosure, modification or distribution is strictly prohibited without the prior written consent of Lakeside Signs Limited (company number : 05752023). Whose registered address is: 46-48 Station Road, Llanishen, Cardiff, Wales, CF14 5LU

01 - High Level Logo (X3) Fitting height from ground

Scale 1:50 @ A3

Note - Only south elevations (section, not full) are available for the building. Brick courses, details and windows are level on all elevations.
Fitting heights taken from the south.

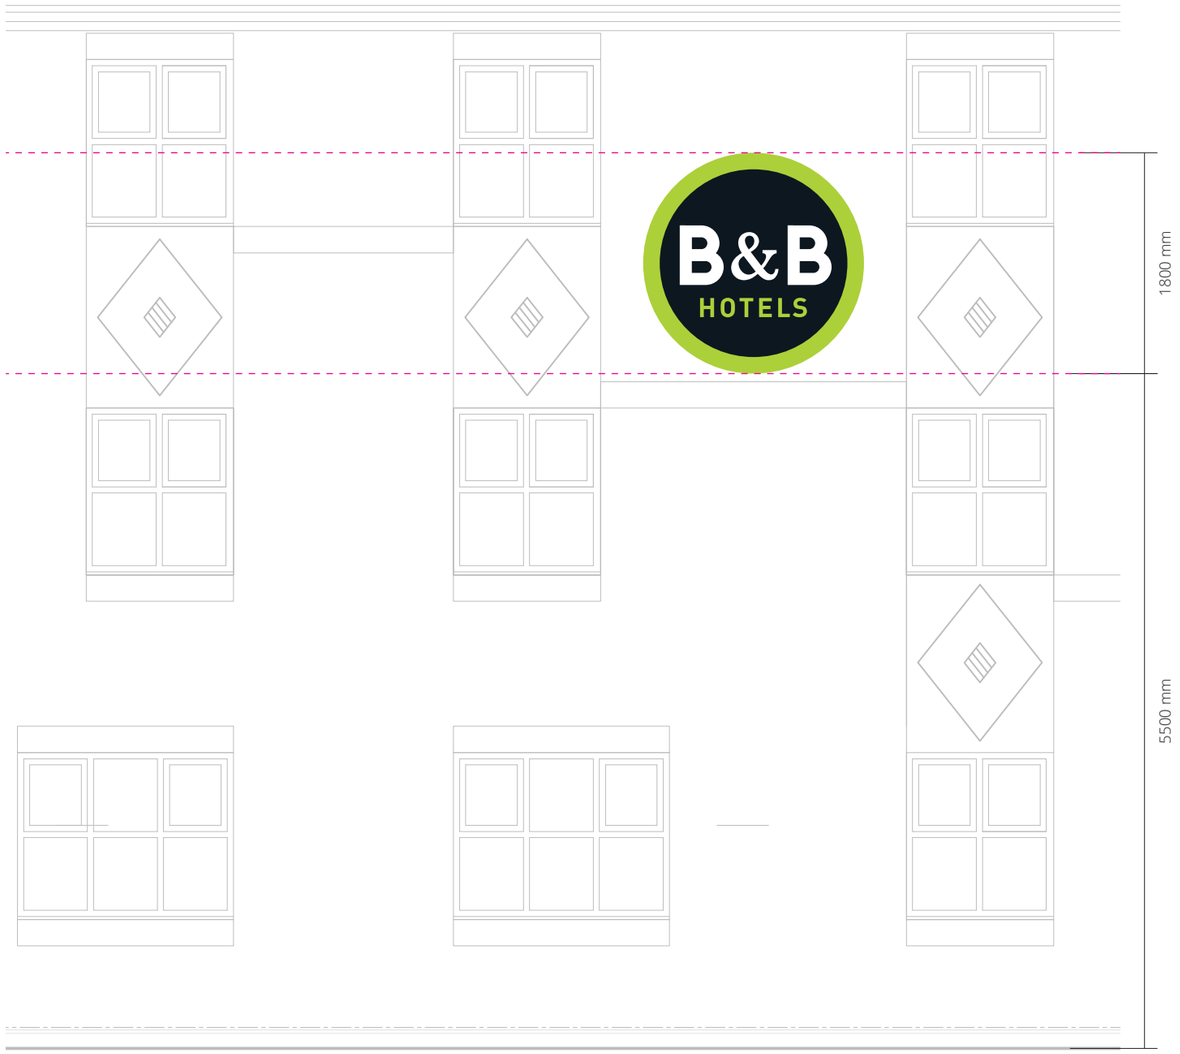

External Signage

B&B Hotels
Manchester

E: 13374 / REV 01

Drawn by: TE
Checked by: MH

lakesidesigns

Unit 40 Altantic Business Park,
Hayes Road, Sully. CF64 2WA.

Tel: 01446 731 152
mail@lakeside-signs.com
www.lakeside-signs.com

Copyright:
The attached designs and illustrations are intended solely for, and should only be used by, those to whom this design specification is addressed. The contents are strictly private and confidential.

Any form of reproduction, dissemination, copying, disclosure, modification or distribution is strictly prohibited without the prior written consent of Lakeside Signs Limited
(company number : 05752023). Whose registered address is: 46-48 Station Road, Llanishen, Cardiff, Wales, CF14 5LU

02 - Entrance Canopy
Fabricated canopy face coated 6 C (Black) 1800mm x 1800mm x 60mm returns. Fret cut details backed in Opal 050 acrylic with MT-660 Lime green translucent vinyl to face. Internal white LED illumniation. Neat back.


Scale 1:10 @ A3

Note - 13amp power supply required. To be connected to exisiting supply, assumed to be working, to be checked by others.

Illumination;
Internal white LED illumination

Planning;
Maximum character height - "B"
187mm high. Fitted at 2450mm from ground to base of sign.

Day Time

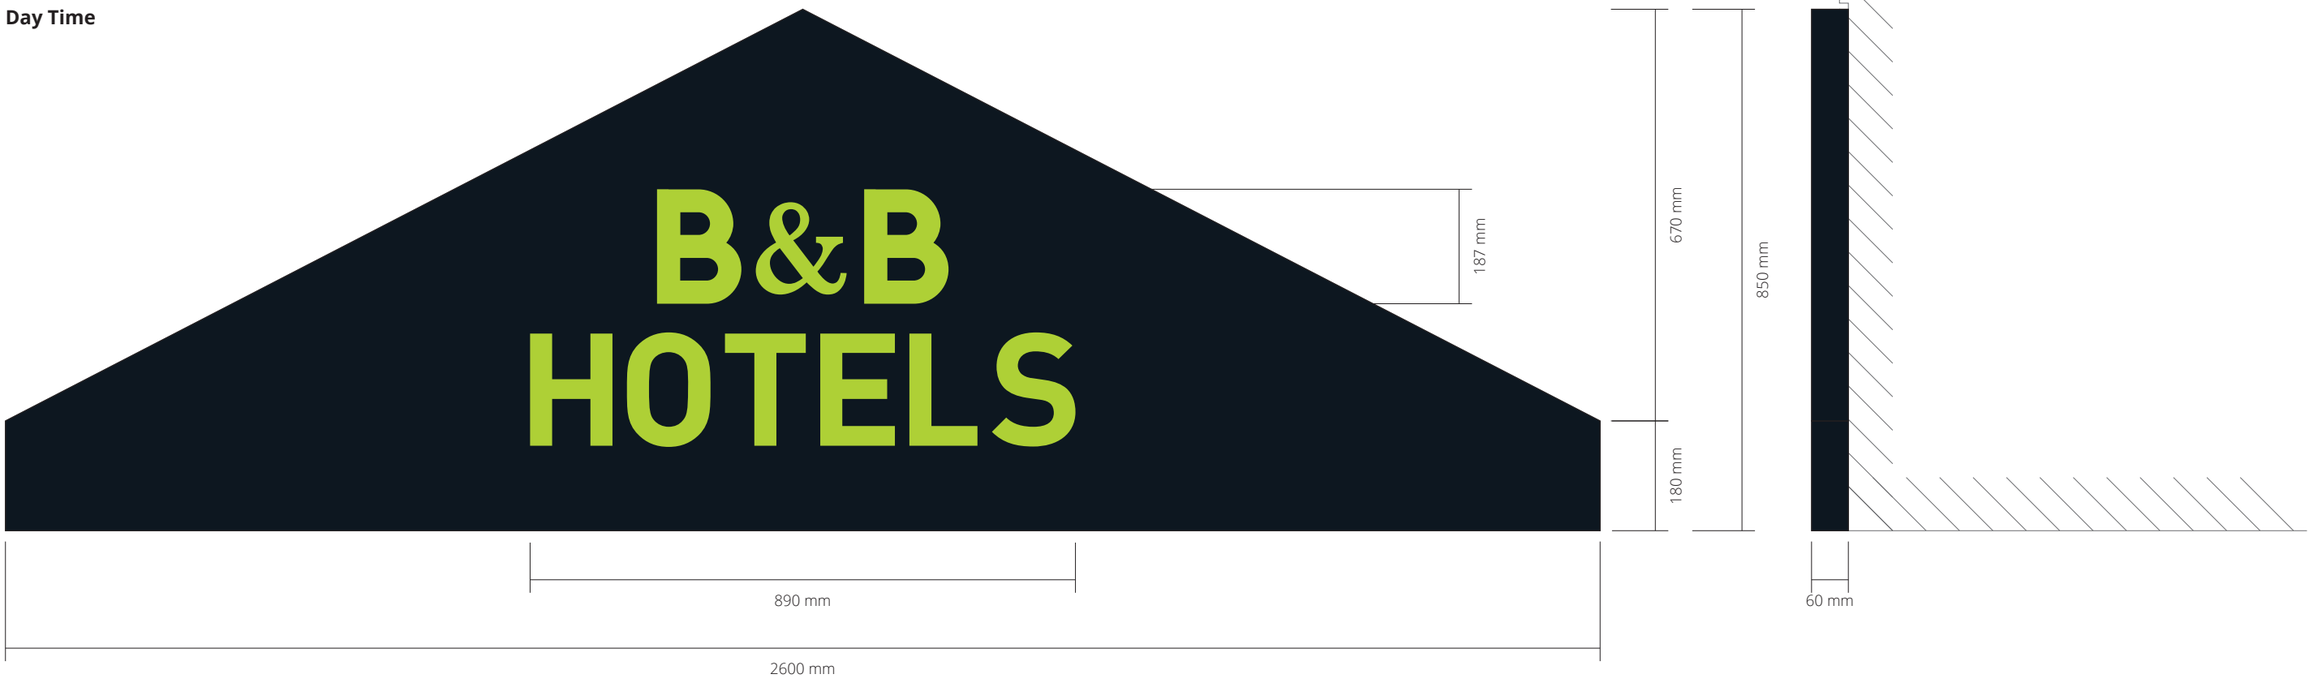

Pantone
PMS 3570 C

C 37
M 0
Y 100
K 0

Pantone
PMS 6 C

C 65
M 0
Y 40
K 92



Night Time



External Signage

B&B Hotels
Manchester

E: 13374 / REV 01

Drawn by: TE
Checked by: MH

lakesidesigns

Unit 40 Altantic Business Park,
Hayes Road, Sully. CF64 2WA.

Tel: 01446 731 152
mail@lakeside-signs.com
www.lakeside-signs.com

Copyright:
The attached designs and illustrations are intended solely for, and should only be used by, those to whom this design specification is addressed. The contents are strictly private and confidential.

Any form of reproduction, dissemination, copying, disclosure, modification or distribution is strictly prohibited without the prior written consent of Lakeside Signs Limited (company number : 05752023). Whose registered address is: 46-48 Station Road, Llanishen, Cardiff, Wales, CF14 5LU

1x Fitted to South Elevation



02 - Entrance Canopy - Fitting height from ground

Scale 1:50 @ A3

Note - Only south elevations (section, not full) are available for the building. Brick courses, details and windows are level on all elevations.
Fitting heights taken from the south.



External Signage

B&B Hotels
Manchester

E: 13374 / REV 01

Drawn by: TE
Checked by: MH

lakesidesigns

Unit 40 Altantic Business Park,
Hayes Road, Sully. CF64 2WA.

Tel: 01446 731 152
mail@lakeside-signs.com
www.lakeside-signs.com

Copyright:
The attached designs and illustrations are intended solely for, and should only be used by, those to whom this design specification is addressed. The contents are strictly private and confidential.

Any form of reproduction, dissemination, copying, disclosure, modification or distribution is strictly prohibited without the prior written consent of Lakeside Signs Limited (company number : 05752023). Whose registered address is: 46-48 Station Road, Llanishen, Cardiff, Wales, CF14 5LU

03 - Totem
Folded aluminium panels to cloak over exisitng posts, RAL 9003 satin (White) and Pantone 6 C (Black). Digitally printed vinyl (Green band, Pantone 3570 C) applied to face. Fret cut 1500mm circle backed in Opal 050 acrylic with translucent digitally printed vinyl to face (full icon illuminates). Internal white LED illumination.


Scale 1:30 @ A3

Note - 13amp power supply required. To be connected to exisiting supply, assumed to be working, to be checked by others.


Illumination;
Internal white LED illumination

Planning;
Maximum character height - "B" 187mm high. Fitted at 2450mm from ground to base of sign.


Day Time

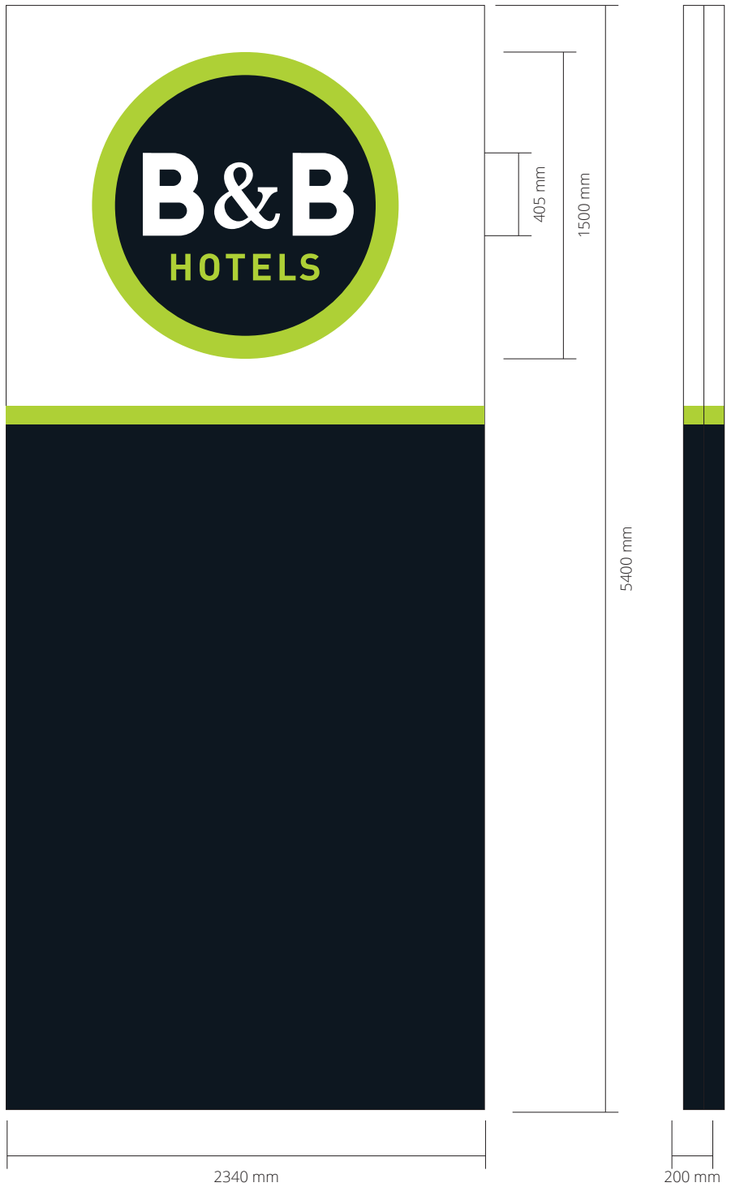

Exisiting Framework - Survey Required

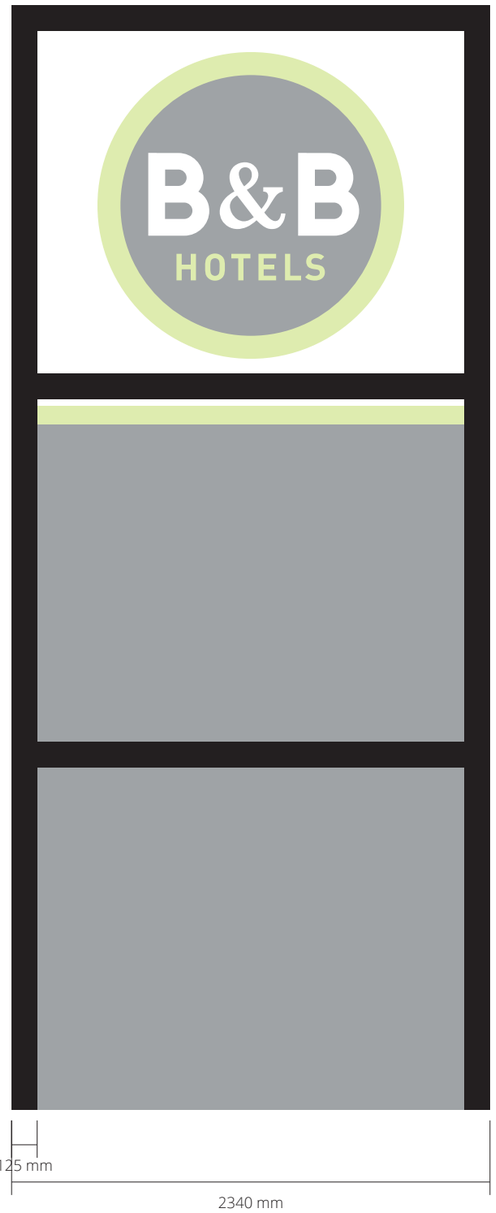

Night Time

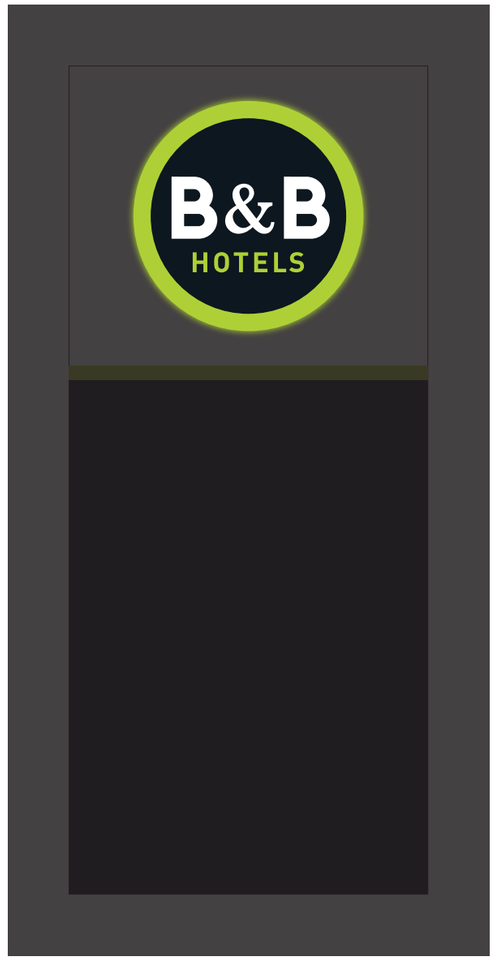

External Signage

B&B Hotels
Manchester

E: 13374 / REV 01

Drawn by: TE
Checked by: MH

lakesidesigns

Unit 40 Altantic Business Park,
Hayes Road, Sully, CF64 2WA.

Tel: 01446 731 152
mail@lakeside-signs.com
www.lakeside-signs.com

Copyright:
The attached designs and illustrations are intended solely for, and should only be used by, those to whom this design specification is addressed. The contents are strictly private and confidential.

Any form of reproduction, dissemination, copying, disclosure, modification or distribution is strictly prohibited without the prior written consent of Lakeside Signs Limited
(company number : 05752023). Whose registered address is: 46-48 Station Road, Llanishen, Cardiff, Wales, CF14 5LU

1x North Elevation

Note - Panels only to cloak exisiting



03 - Totem

Scale 1:50 @ A3

Note - Only south elevations (section, not full) are available for the building. Brick courses, details and windows are level on all elevations.
Fitting heights taken from the south.

Located in exactly the same place as exisiting totem.



External Signage

B&B Hotels
Manchester

E: 13374 / REV 01

Drawn by: TE
Checked by: MH

lakesidesigns

Unit 40 Altantic Business Park,
Hayes Road, Sully. CF64 2WA.

Tel: 01446 731 152
mail@lakeside-signs.com
www.lakeside-signs.com

Copyright:
The attached designs and illustrations are intended solely for, and should only be used by, those to whom this design specification is addressed. The contents are strictly private and confidential.

Any form of reproduction, dissemination, copying, disclosure, modification or distribution is strictly prohibited without the prior written consent of Lakeside Signs Limited
(company number : 05752023). Whose registered address is: 46-48 Station Road, Llanishen, Cardiff, Wales, CF14 5LU