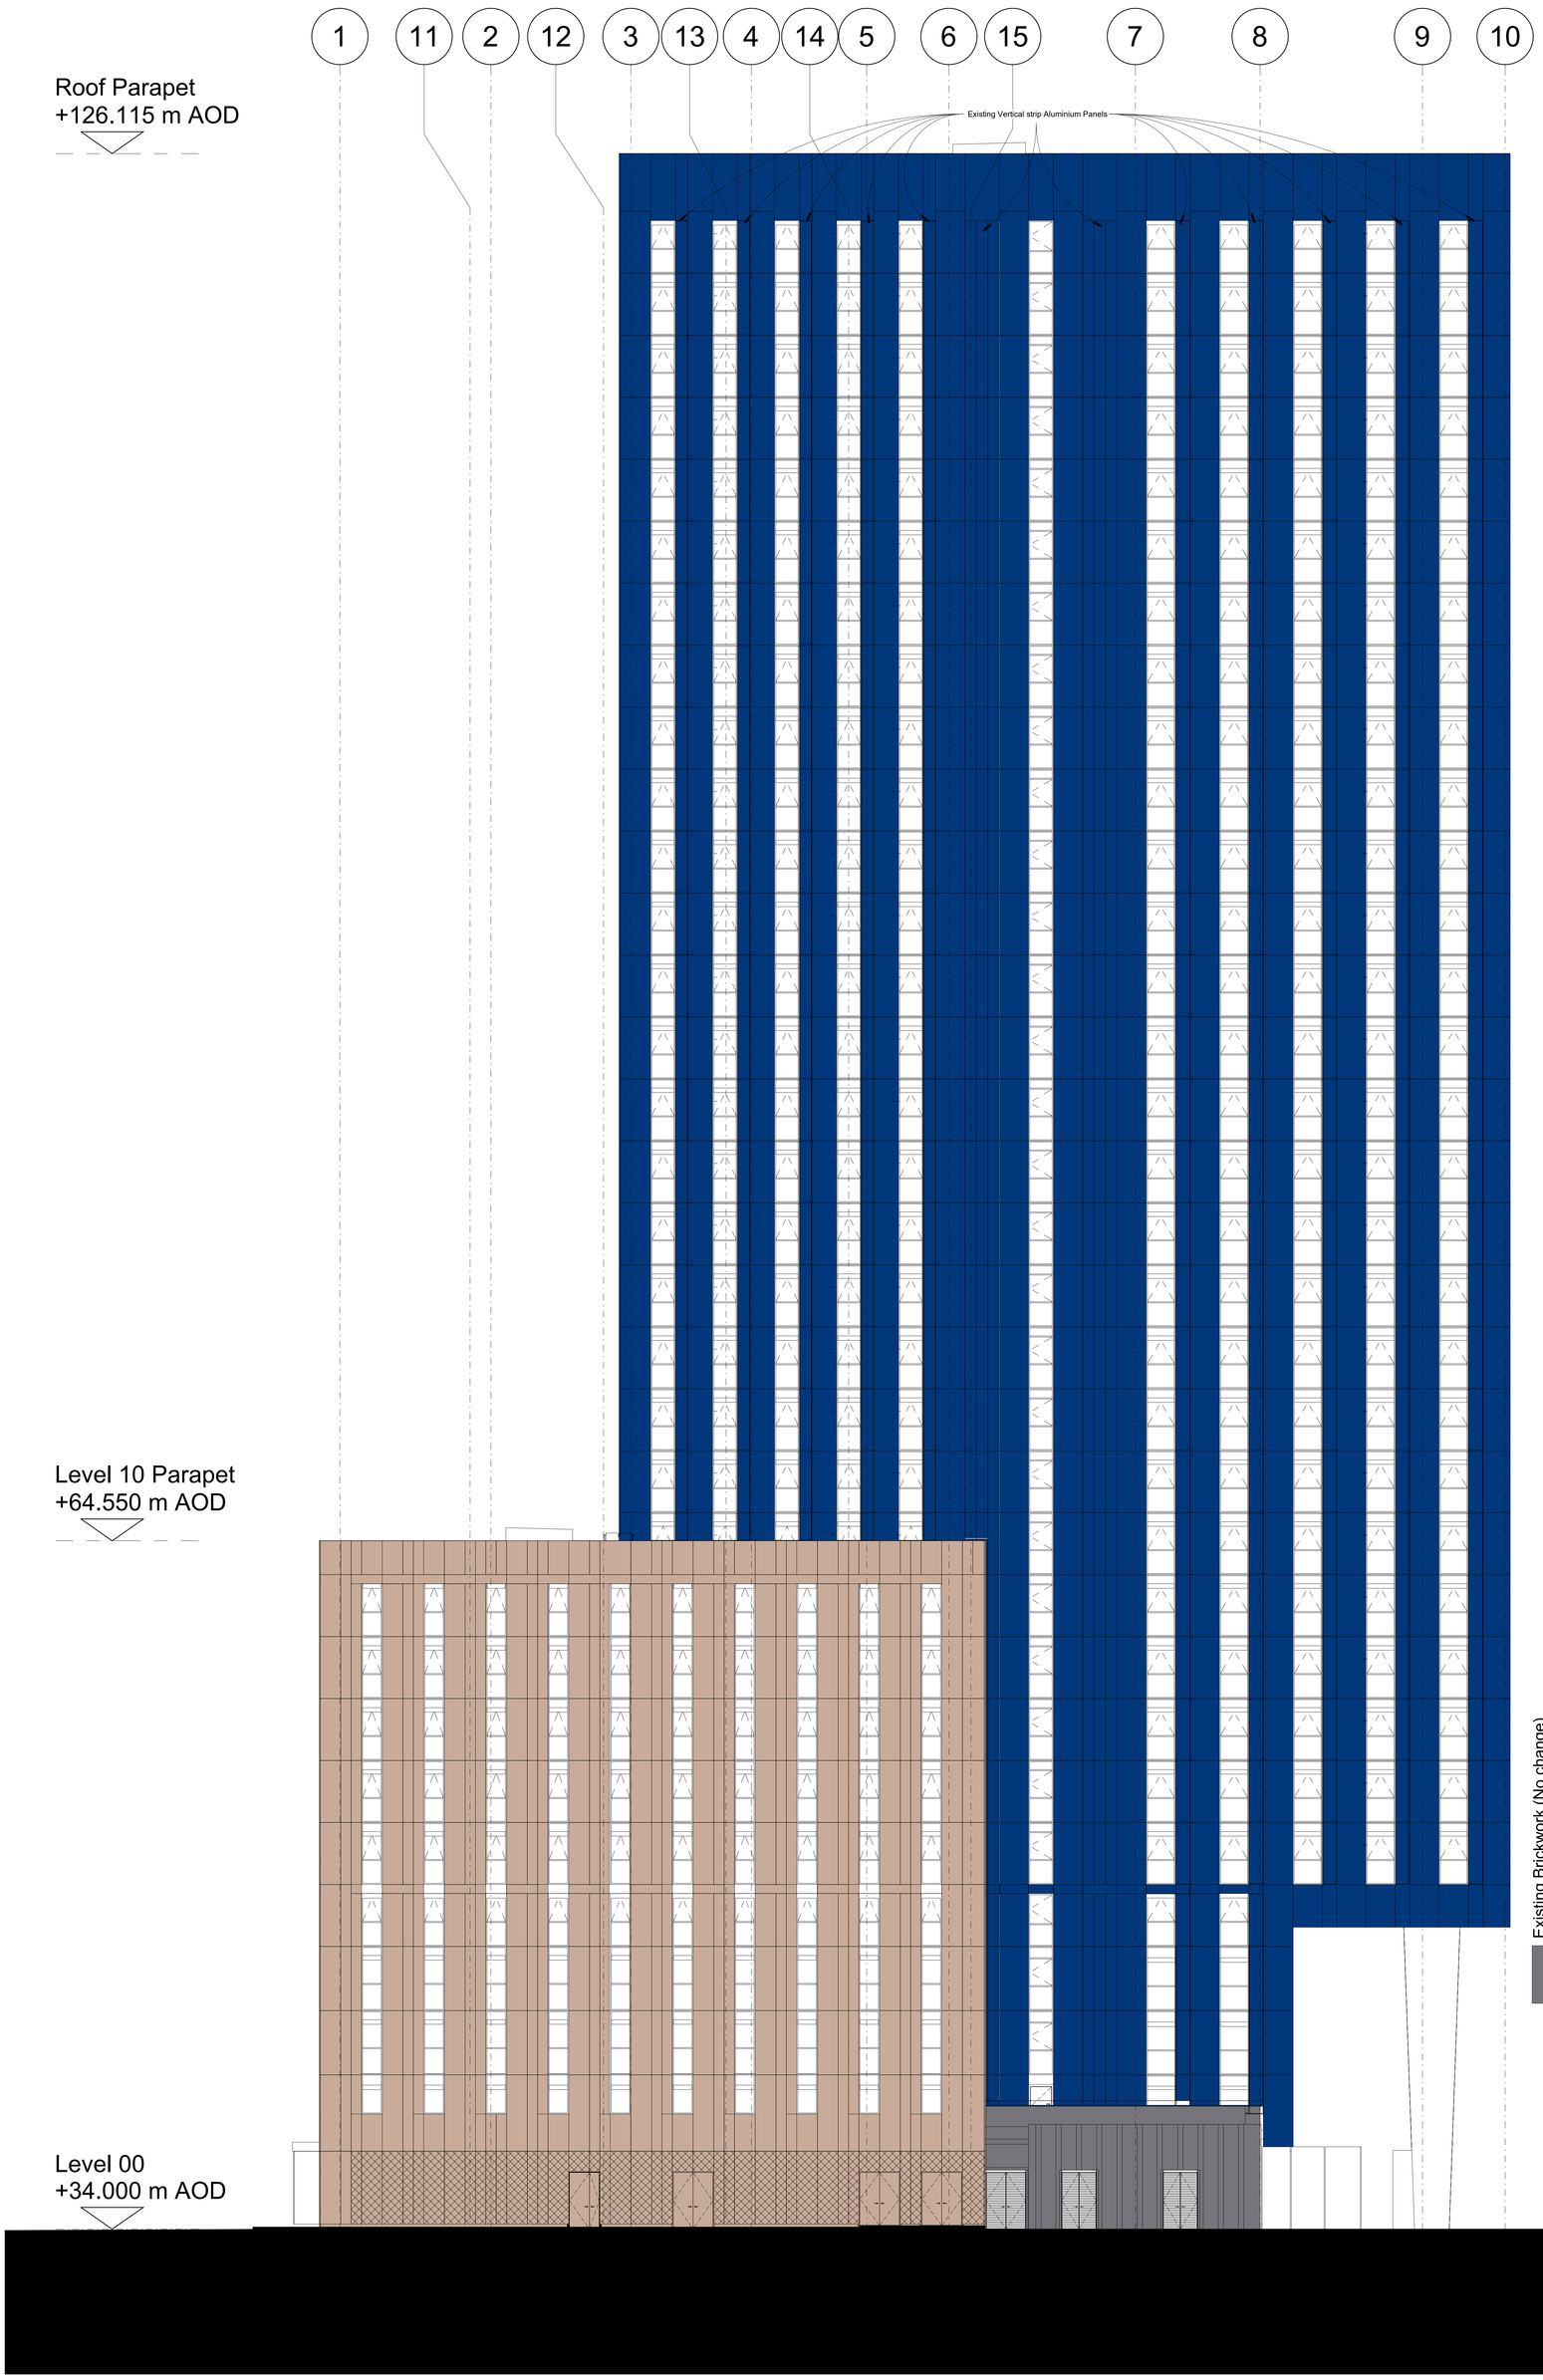


Existing Brickwork (No change)

Existing Corten Rainscreen Cladding (No Change)

Existing Aluminium Panels RAL 5004 - 85% Gloss

Where annotated

Proposed Proteus SC Discrete Fix Aluminium Rainscreen Cladding RAL 5004 85% Gloss

Proposed Materials

1 : 100

Scale 1:200

All dimensions to be checked and verified on site. Report any discrepancies to the Architect. This drawing is the copyright of Garry Ushenwood Associates Limited and may not be used, copied or reproduced without permission by Garry Ushenwood Associates Limited.

Rev	Description	Issue Date
C	Aluminium panels shown	25/03/26
B	Rainscreen details updated	23/03/26
A	Title block Updated	17/03/26
-	First Issue	

Garry Ushenwood Associates Limited
69 Holmcote Road
Wallasey CH45 8LQ
T: 0151 639 4484
E: admin@gauklimited.co.uk

Project:
Recladding and Facade Remediation Works

Client:
Riverstreet Limited Partnership (UK)

Project Address:
River Street Tower, Manchester. M15 4RP

Drawing:
Proposed South-West Elevation

Ref	Originator	Volume	Level	Type	Role	Number	Revision
668	GUA	RS	ZZ	DR	A	10.011	C

Scale:	Sheet Size:	Date:	Drawn By:	Drawing Status:
1 : 100	A0	11/02/26	GU	PLANNING