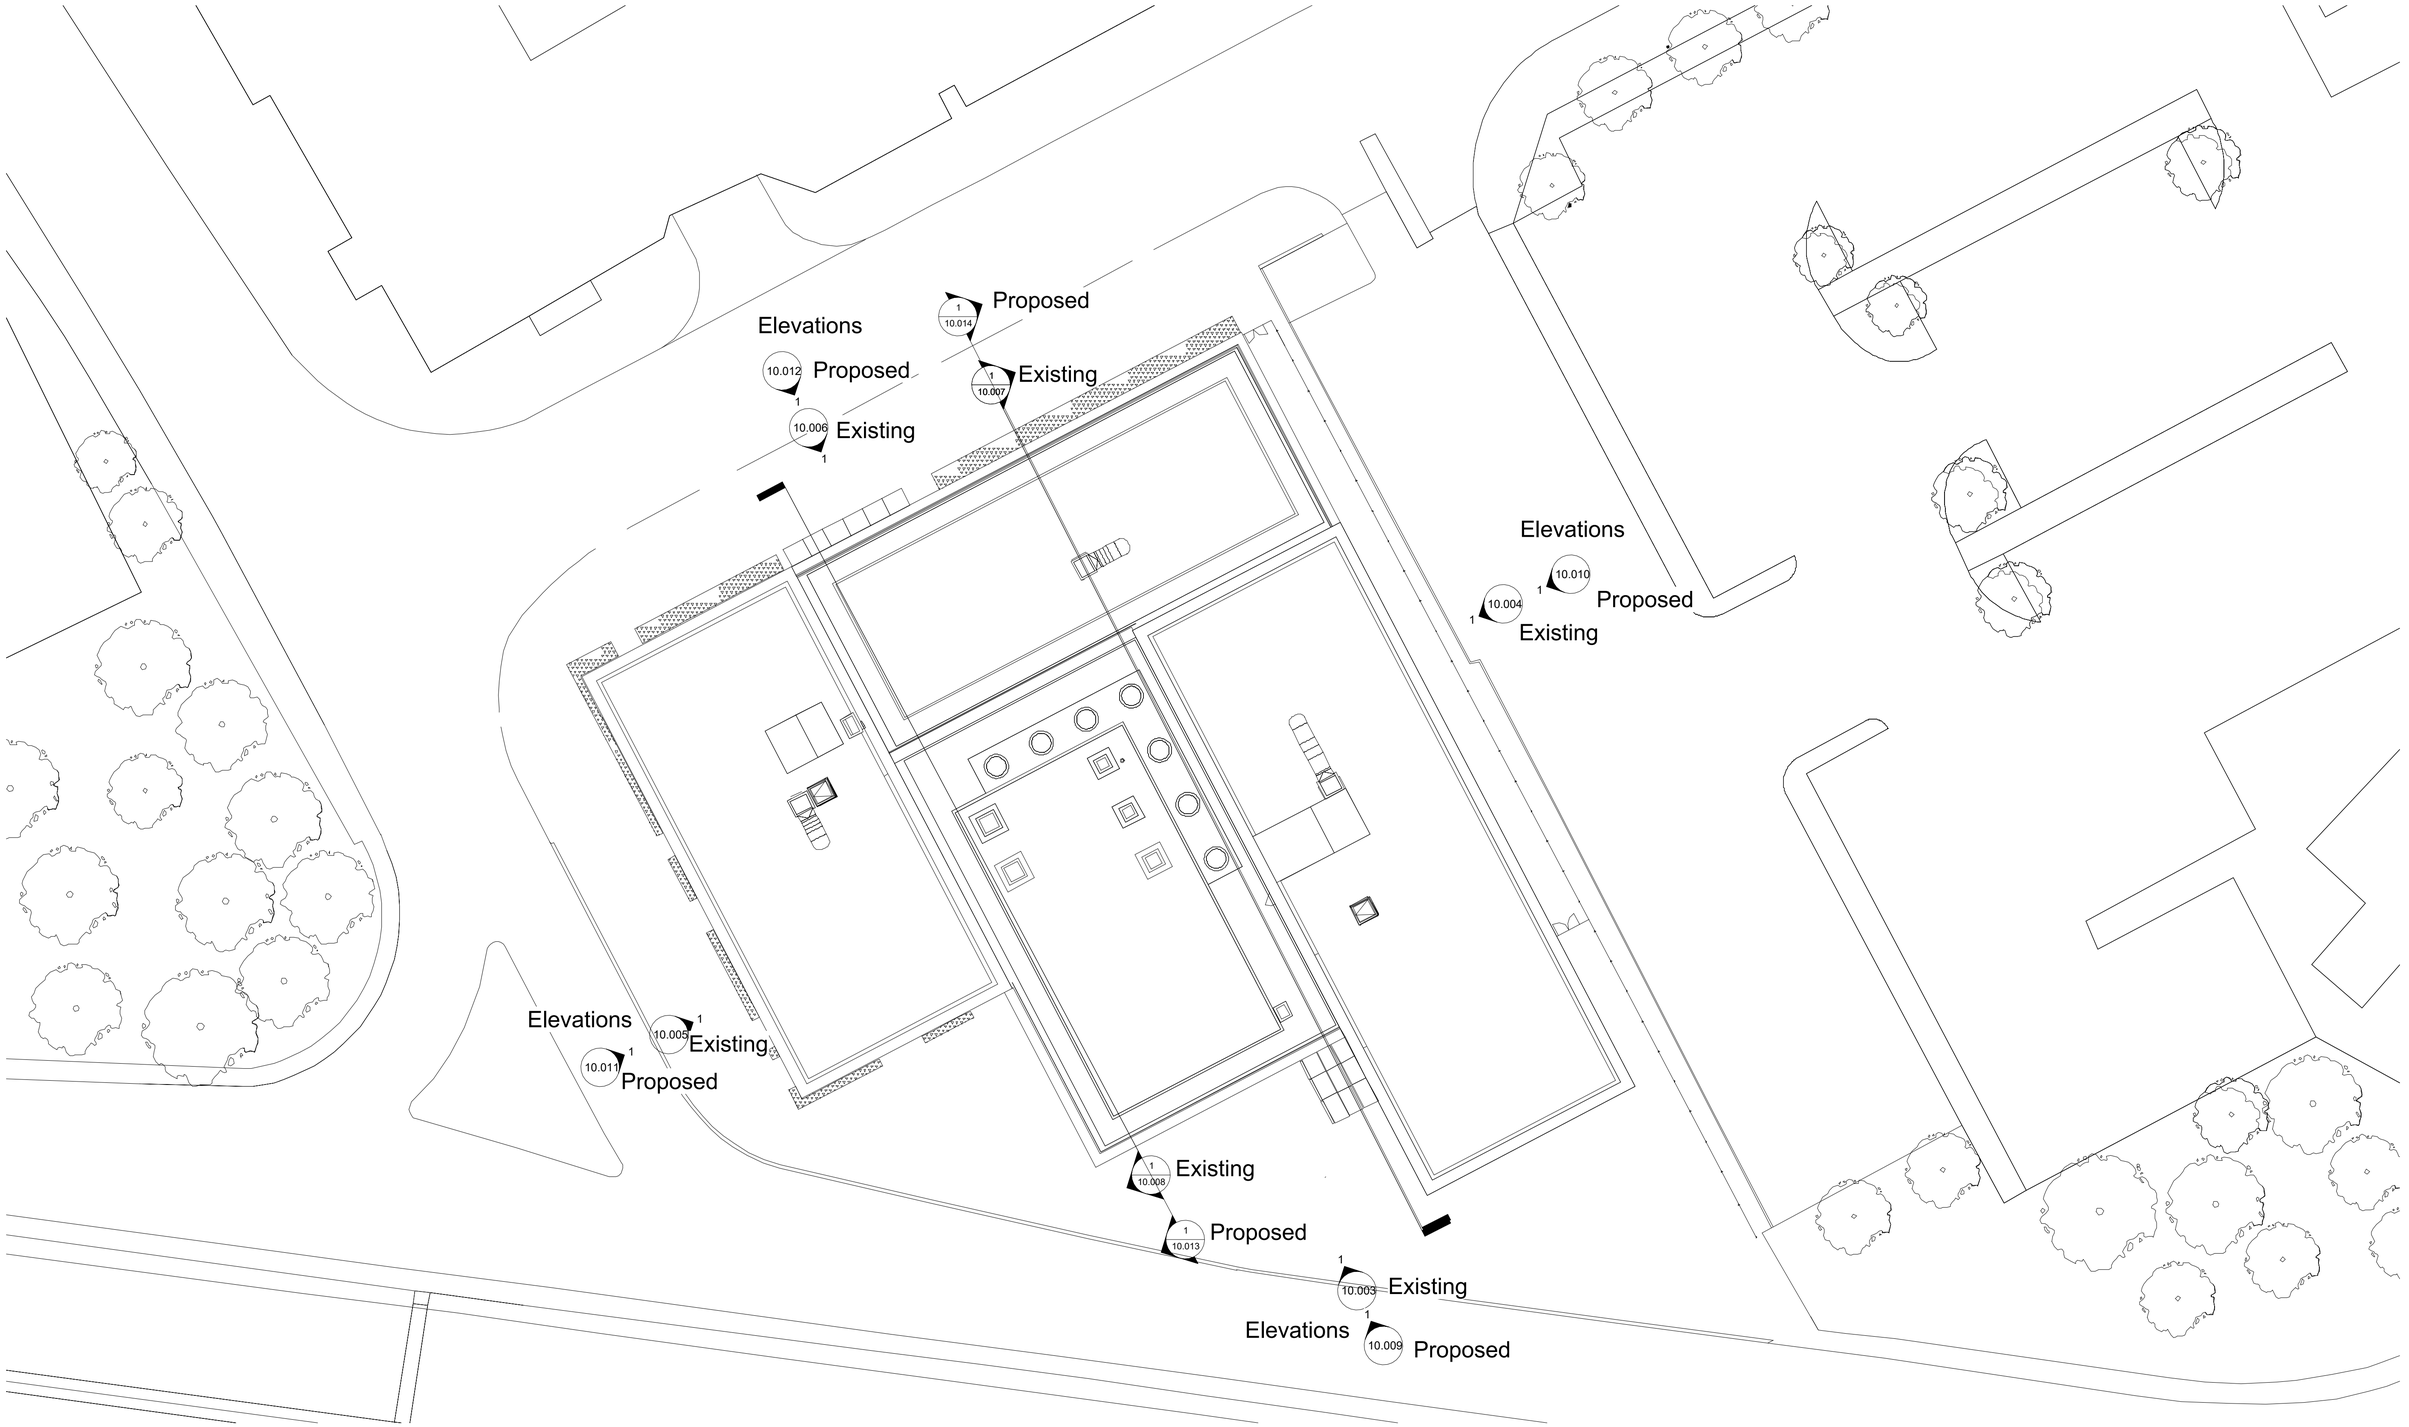


All dimensions to be checked and verified on site. Report any discrepancies to the Architect. This drawing is the copyright of Garry Usherwood Associates Limited and may not be used, copied or duplicated unless authorised by Garry Usherwood Associates Limited.

Rev	Description	Date
A	Title block Updated	17/03/26
-	First Issue	Issue Date

Project:
Recladding and Facade Remediation Works

Client:
Riverstreet Limited Partnership (UK)

Project Address:
River Street Tower, Manchester, M15 4RP

Drawing:
Site Plan-Existing-and-Proposed-No-Changes

Ref	Originator	Volume	Level	Type	Role	Number	Revision
668	GUA	RS	01	DR	A	10.002	A

Scale:	Sheet Size:	Date:	Drawn By:	Drawing Status:
1 : 200	A1	02/11/26	Author	PLANNING

Garry Usherwood Associates Limited
The Old Barn
59 Northcote Road
Wallasey CH45 8LQ
T: 0151 638 3484
E: admin@gualimited.co.uk