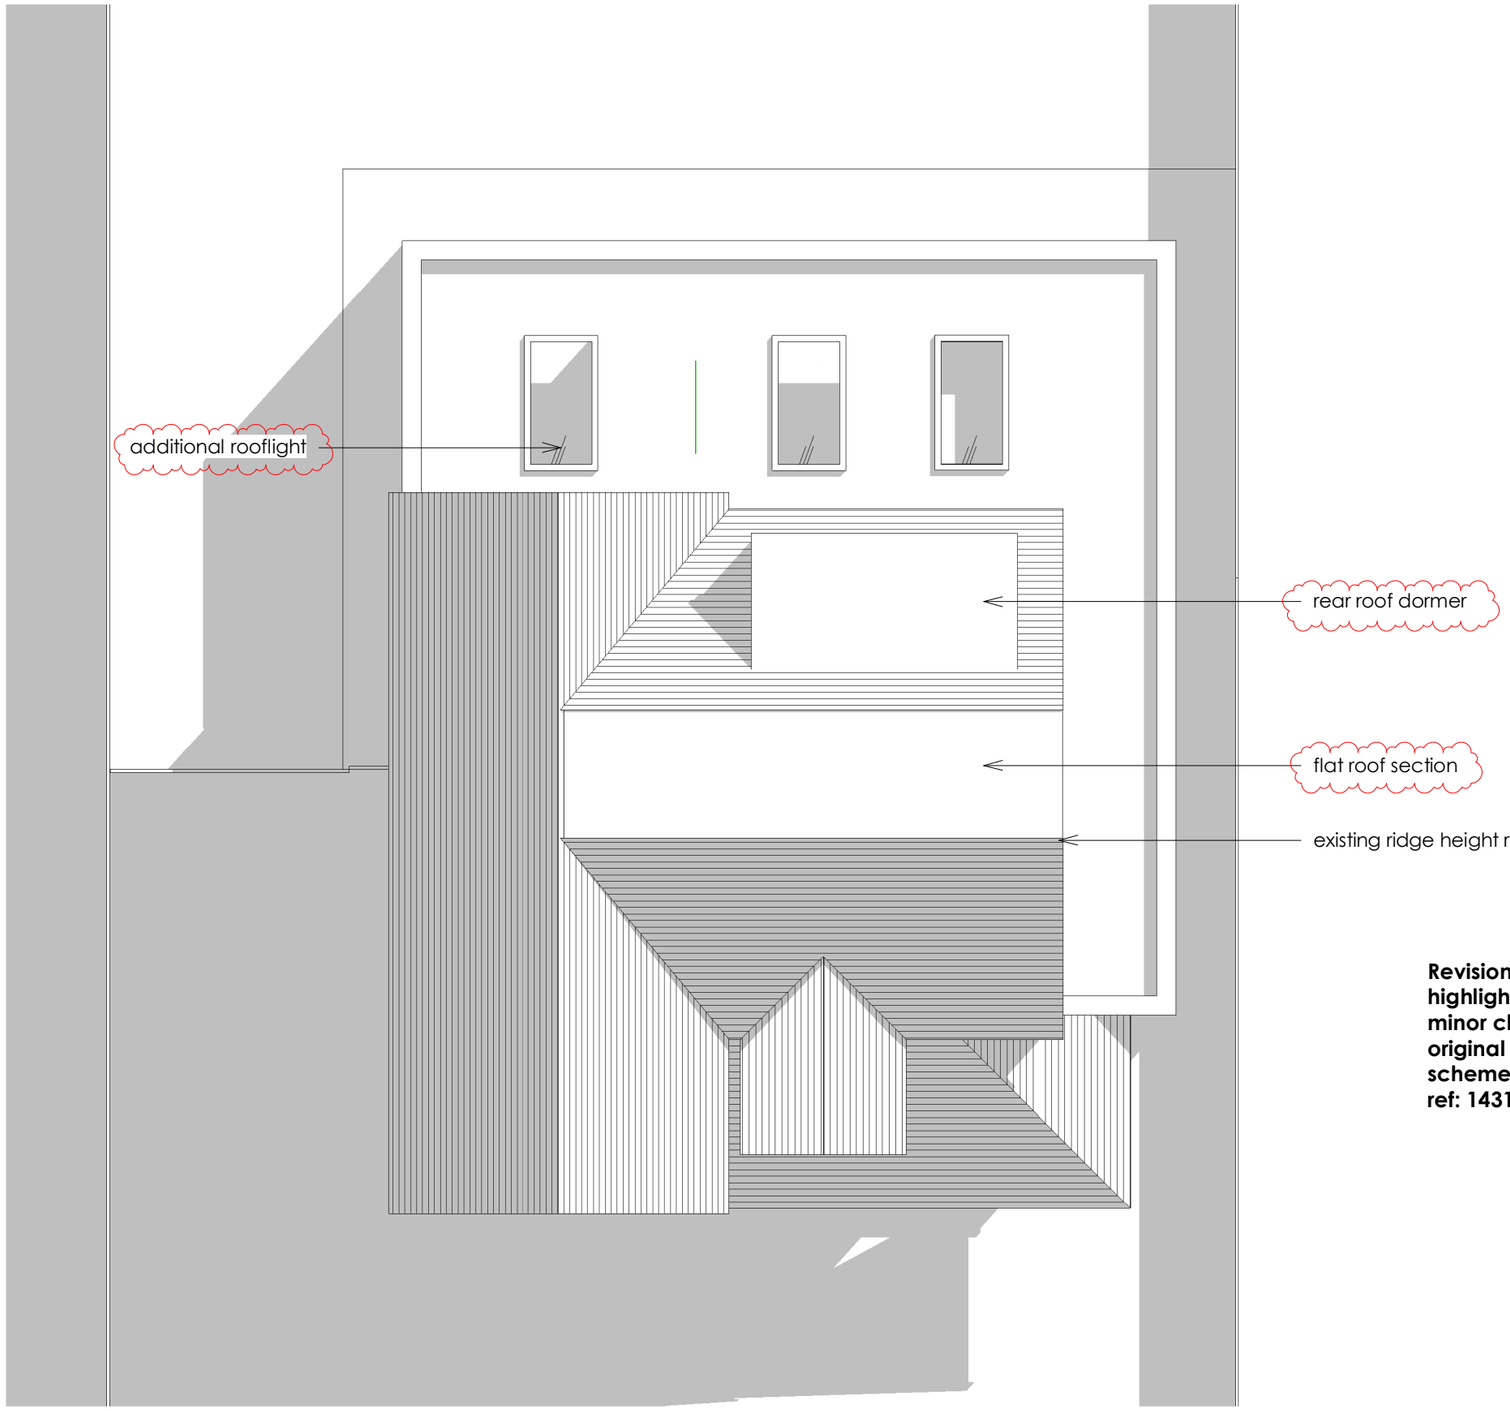


Revision clouds in red highlight proposed minor changes to original approved scheme application ref: 143104/FH/2025

Proposed Roof Plan 1:100

North

0 1 5m

Scale Bar (metres)

No	Amendments	Prep	Date
B	Revision clouds in red highlight proposed minor changes to original approved scheme application ref:143104/FH/2025	CL	27.03.26

L C A Architecture & Planning
Email: lx.chowdhury@gmail.com
Tel: 07563 952231

Project
203 Old Hall Lane
Manchester
M14 6HJ

Title
Proposed Roof Plan

Job No. 2565 Drawing No. **PL10Rev.B**

Scale @A3: *as shown*

Status *DRAFT FOR DISCUSSION*

Auth. CL Date. Mar. 2026