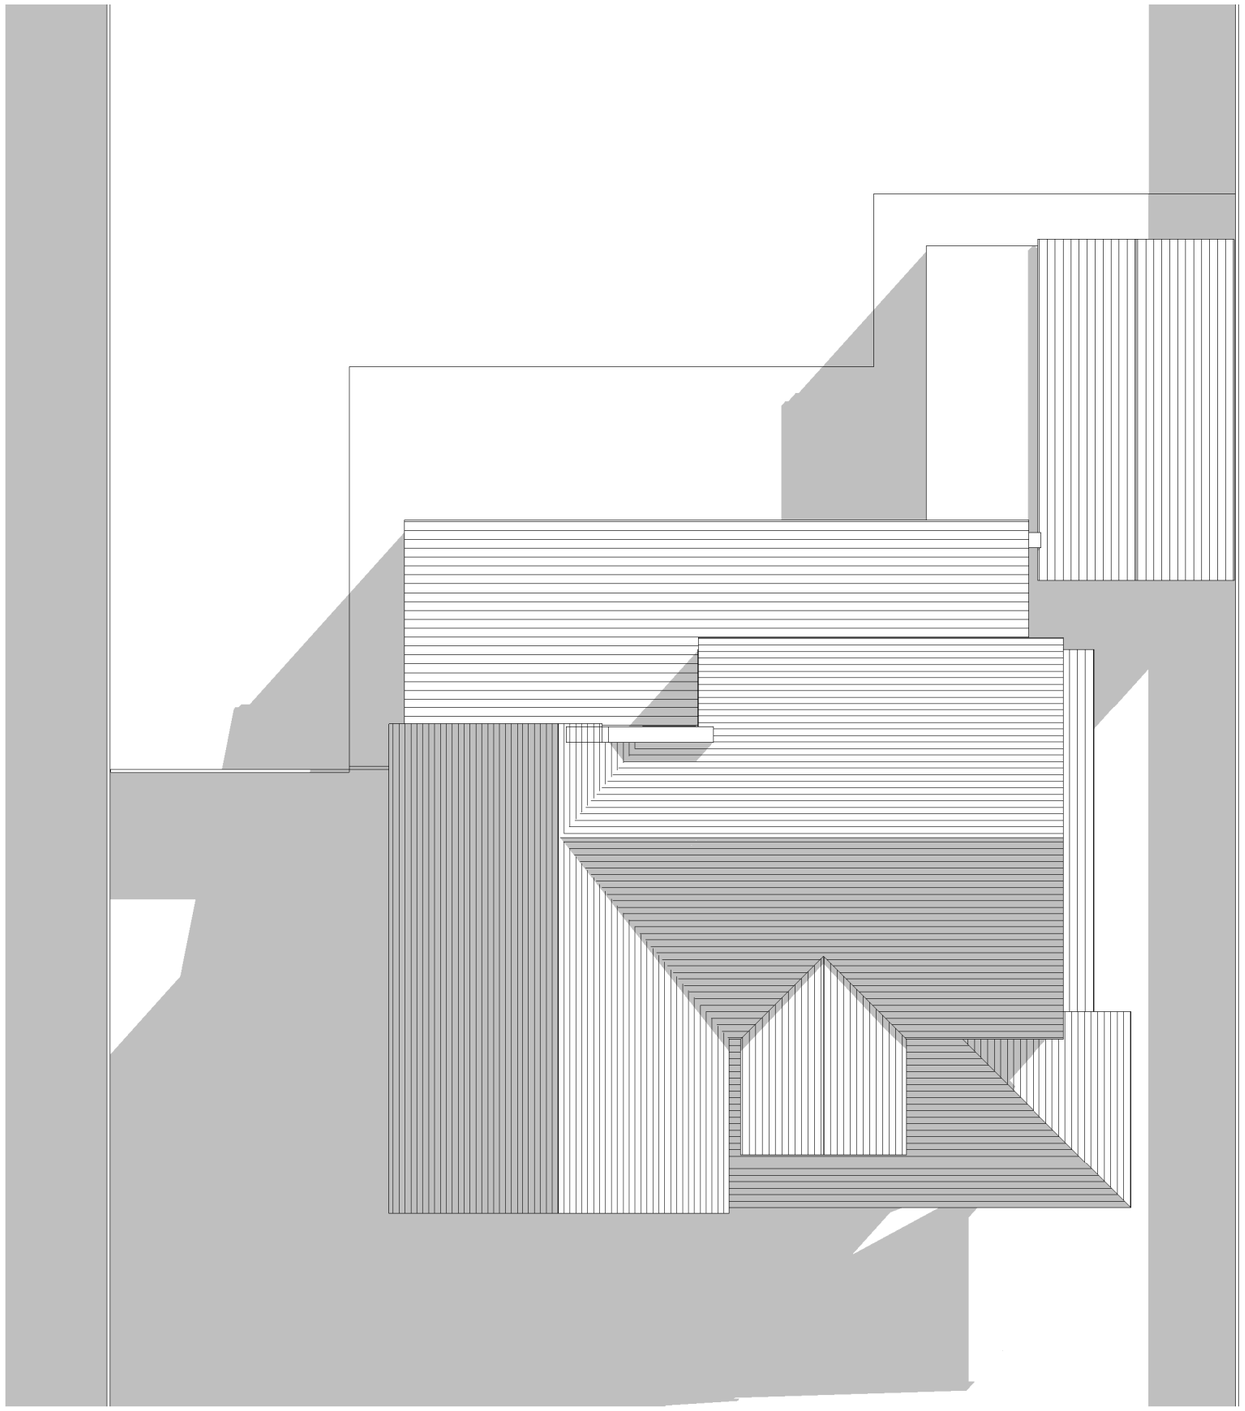


North

0 1 5m

Scale Bar (metres)

No	Amendments	Prep	Date

LCA Architecture & Planning

Email: lx.chowdhury@gmail.com

Tel: 07563 952231

Project

203 Old Hall Lane
Manchester
M14 6HJ

Title

Existing Roof Plan

Job No. 2520 Drawing No. **PL05**

Amendment: Scale @A3: ***as shown***

Status *Planning Submission*

Auth. CL Date. June 2025

Existing Roof Plan 1:100