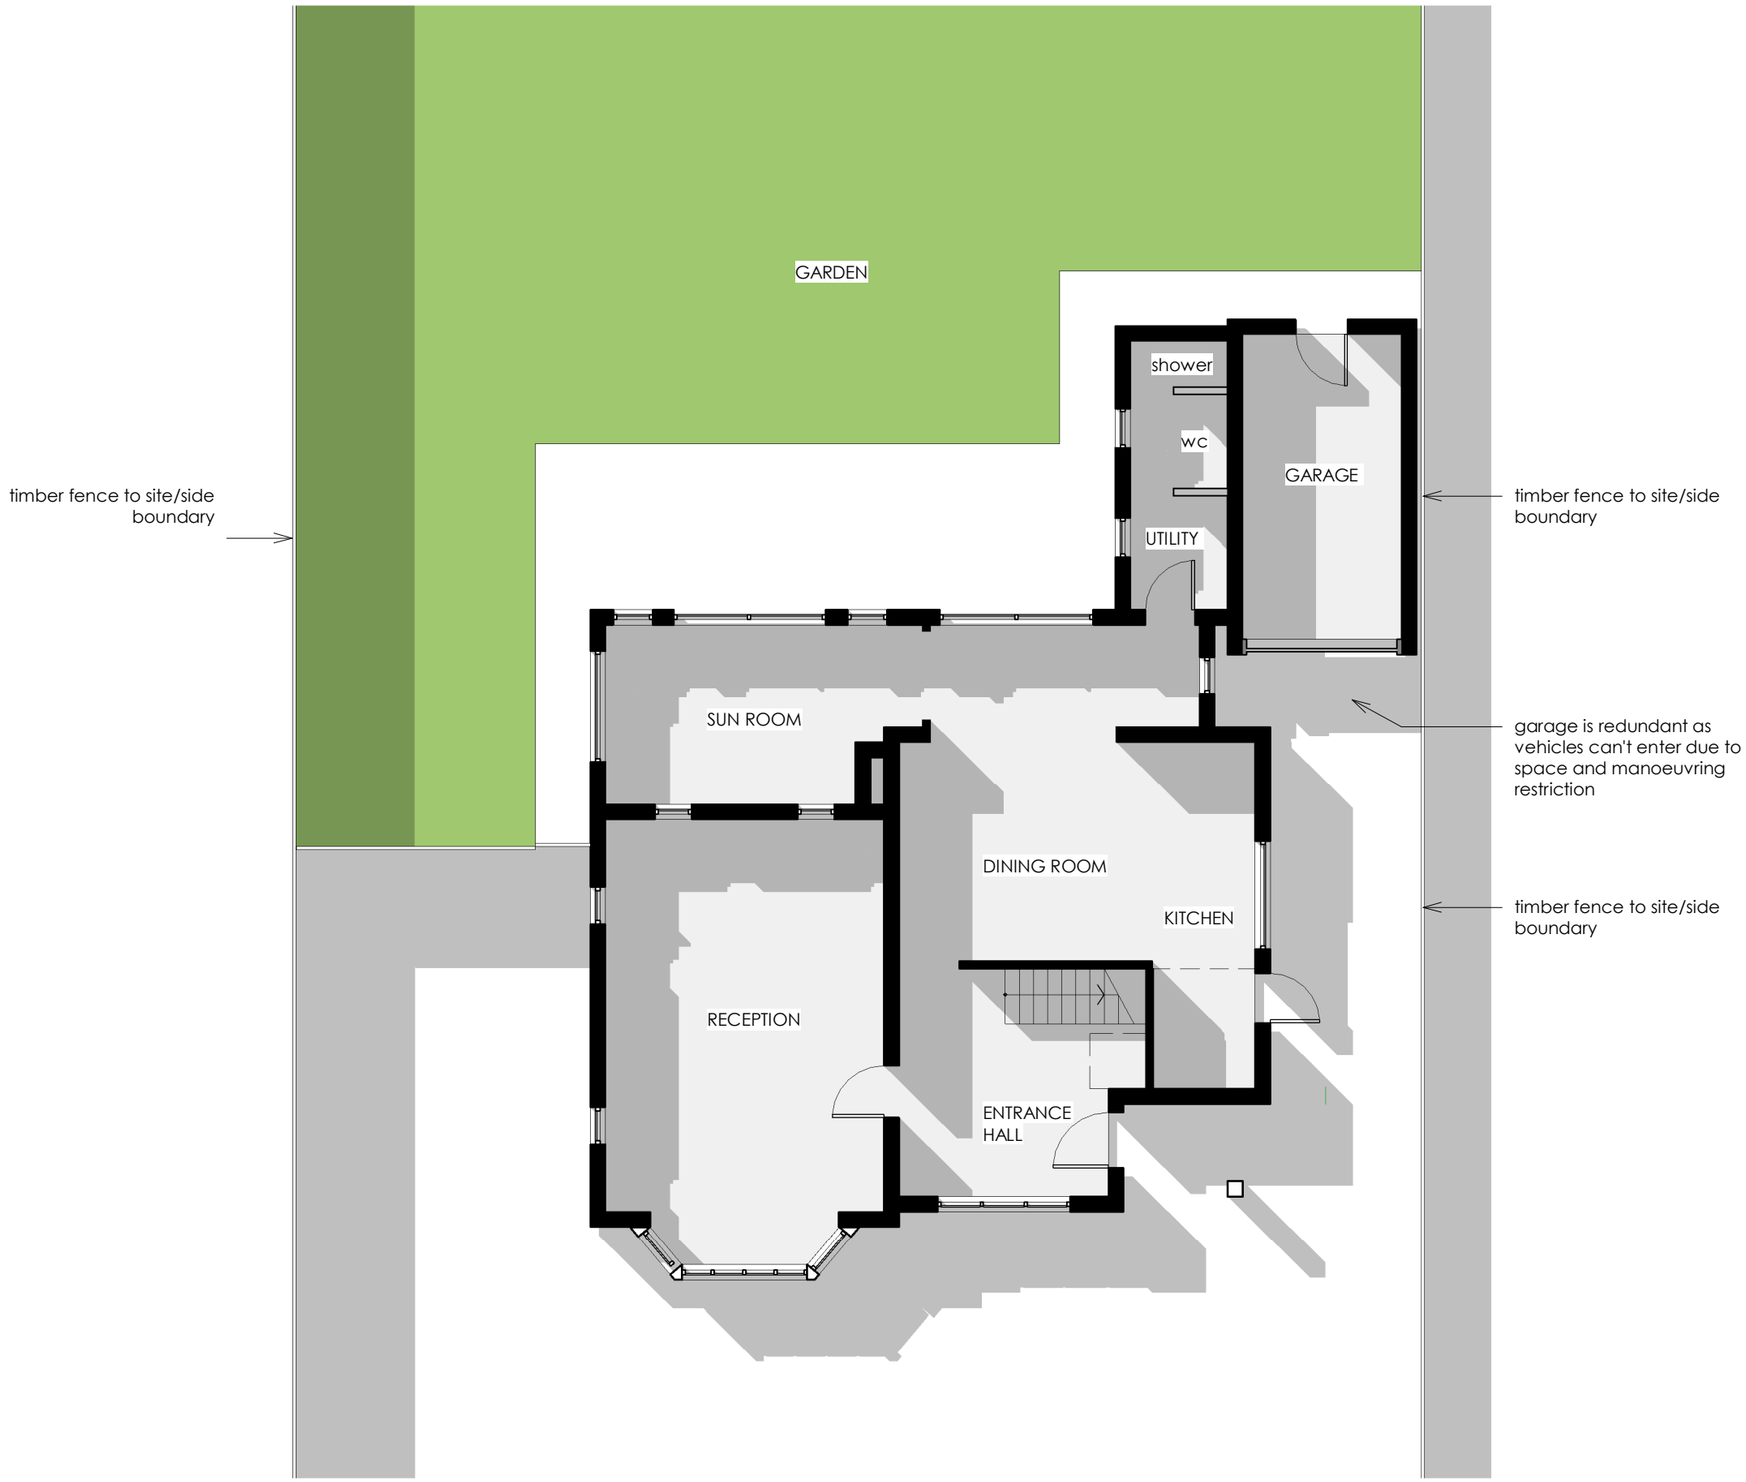


Existing Ground Floor Plan 1:100

North

0 1 5m

Scale Bar (metres)

No	Amendments	Prep	Date

L C A Architecture & Planning
Email: lx.chowdhury@gmail.com
Tel: 07563 952231

Project
203 Old Hall Lane
Manchester
M14 6HJ

Title
Existing Ground Floor Plan

Job No. 2520 Drawing No. PL03

Amendment: Scale @A3: *as shown*

Status *Planning Submission*

Auth. CL Date. June 2025