

Notes

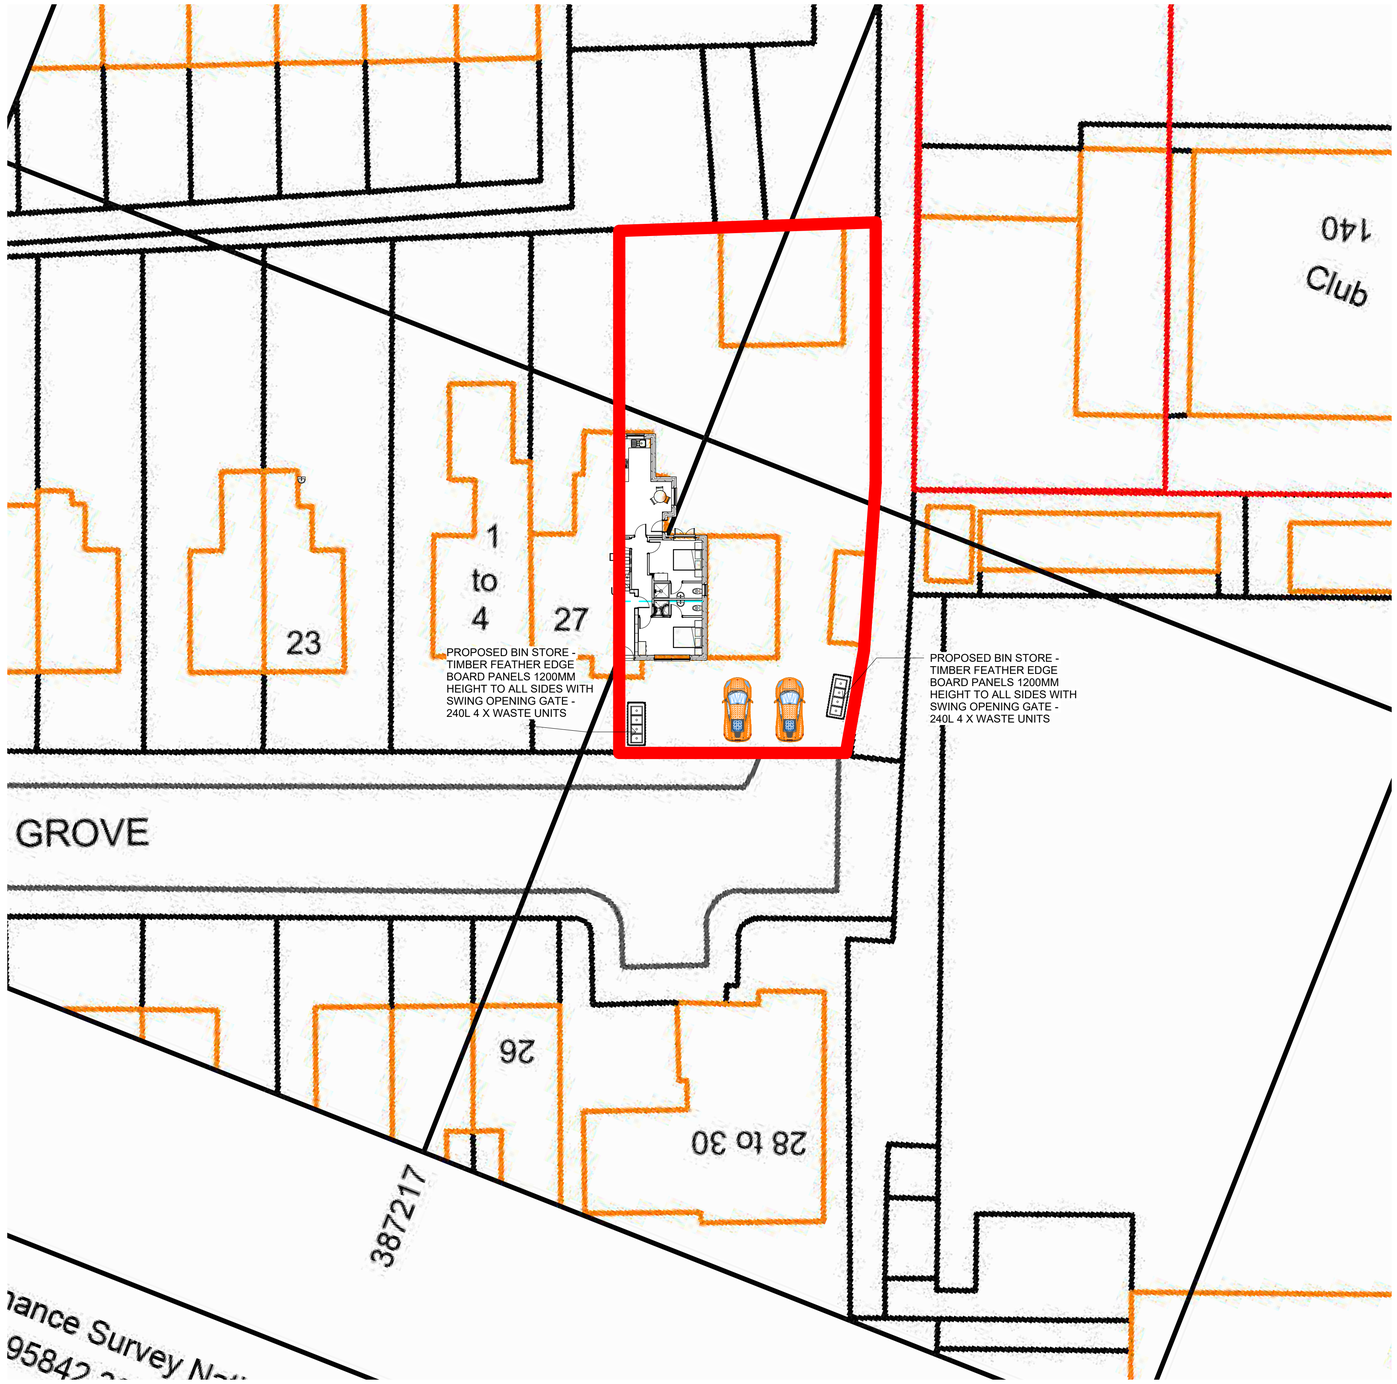

2 SITE PLAN
1 : 200

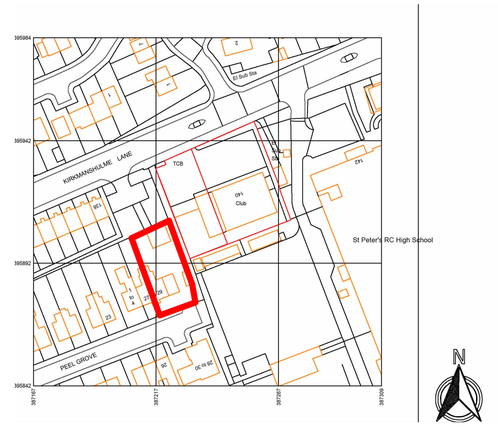

1 LOCATION PLAN
1 : 1250

RED LINE INDICATING SITE BOUNDARY
29 PEEL GROVE, MANCHESTER M12 4WE

Rev	Description	Date	Dr by	App by

original by	date created	approved by
NK	16/10/23	NK

NK Architectural
Enquiries@nkarchitectural.co.uk
0161 818 4727
www.NKARCHITRCTURAL.co.uk

client name
OWNER

project
29 PEEL GROVE, MANCHESTER M12 4WE

drawing
SITE AND LOCATION PLAN

computer file	plot date
C:\Users\nkhan\Dropbox\NKARC\29 PEEL GROVE, MANCHESTER M12 4WE\29 PEEL GROVE, MANCHESTER M12 4WE V2.rvt	
project number: 2026.0042.2231	scale: As indicated @A1
drawing number: A105	rev:	issue status:

This drawing is to be read in conjunction with all related drawings. All dimensions must be checked and verified on site before commencing any work or producing shop drawings. The originator should be notified immediately of any discrepancy.
This drawing is copyright and remains the property of NK Architectural.