


Notes

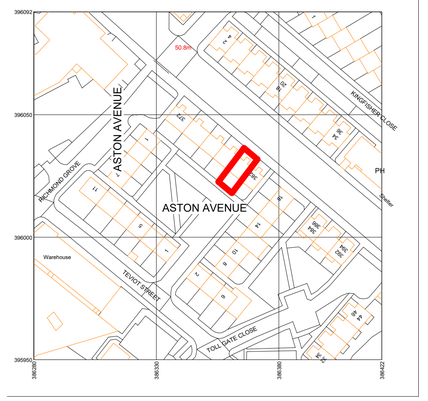

1 LOCATION PLAN
1 : 1250

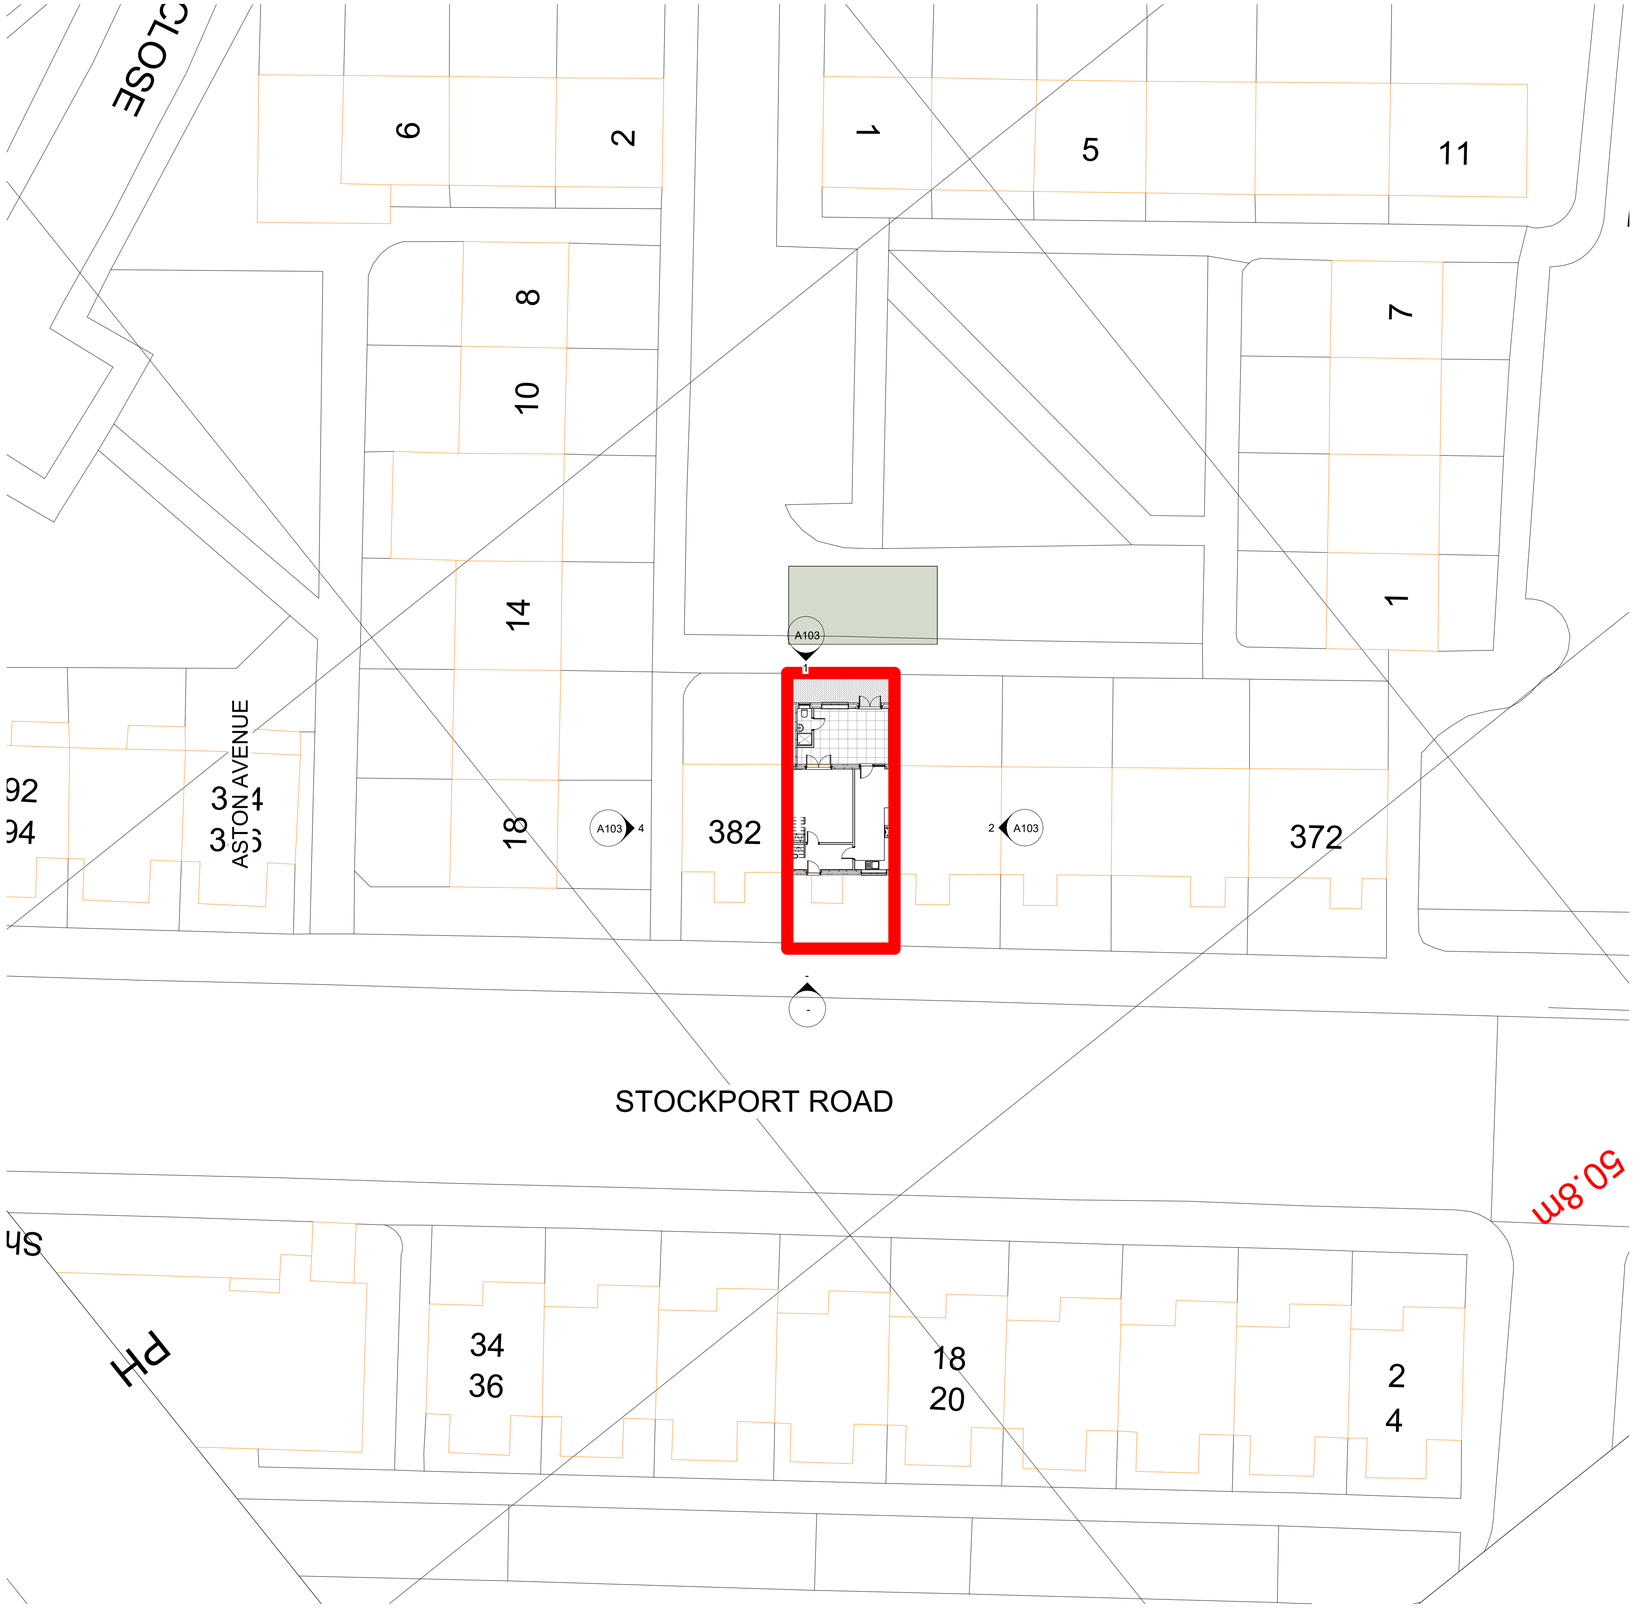

2 SITE PLAN
1 : 200

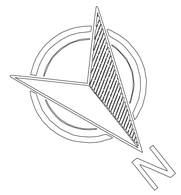

RED LINE INDICATING SITE BOUNDARY
380 Stockport Road Manchester M12 4FT

Rev	Description	Date	Dr by	App by

original by	date created	approved by
NK	10/01/26	NK

NK Architectural
Enquiries@nkarchitectural.co.uk
0161 818 4727
www.NKARCHITRCTURAL.co.uk

client name
MRS HUSSAIN

project
380 Stockport Road Manchester M12 4FT - SINGLE REAR EXTENSION

drawing
SITE AND LOCATION PLAN

computer file	plot date
C:\Users\nkhan\Dropbox\NKARC\380 Stockport Road Manchester M12 4FT\380 Stockport Road Manchester M12 4FT v3.rvt	
project number: 2024.0042.224472	scale: As indicated @A1
drawing number: A105	rev: A; issue status:

This drawing is to be read in conjunction with all related drawings. All dimensions must be checked and verified on site before commencing any work or producing shop drawings. The originator should be notified immediately of any discrepancy.
This drawing is copyright and remains the property of NK Architectural.