

FARRELL & CLARK LLP ©
Do not scale from this drawing

Rev.	Description	Date	By
P.01	Preliminary Issue	26/04/24	SC


PROPOSED GROUND FLOOR PLAN
1 : 50

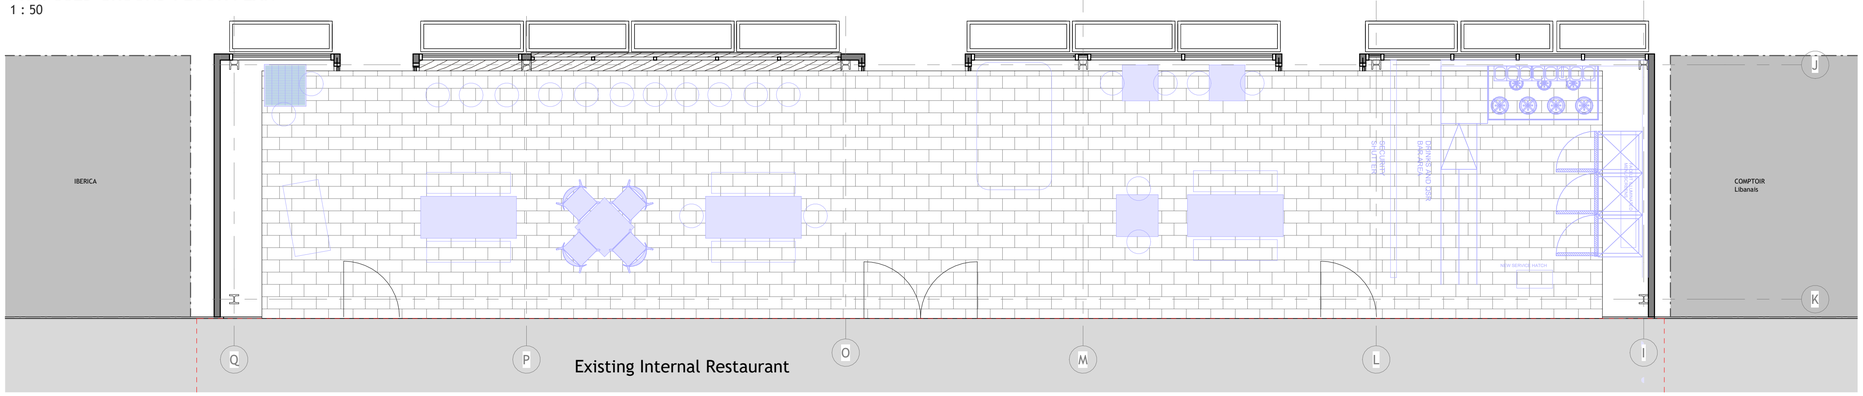

PROPOSED GROUND ROOF FLOOR PLAN
1 : 50

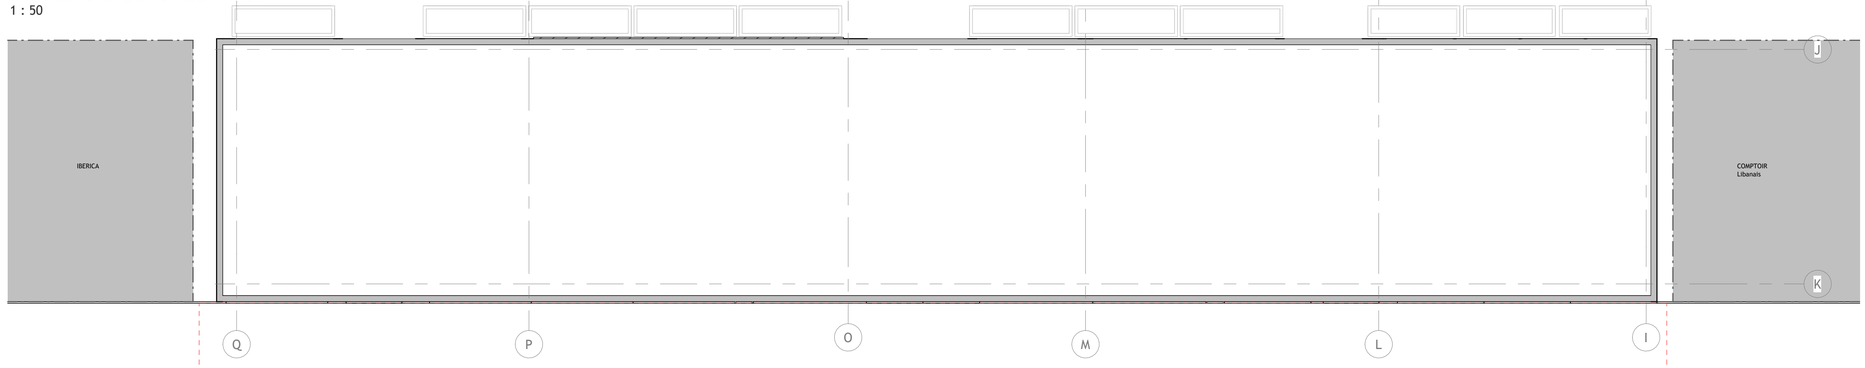

PROPOSED ELEVATION
1 : 50

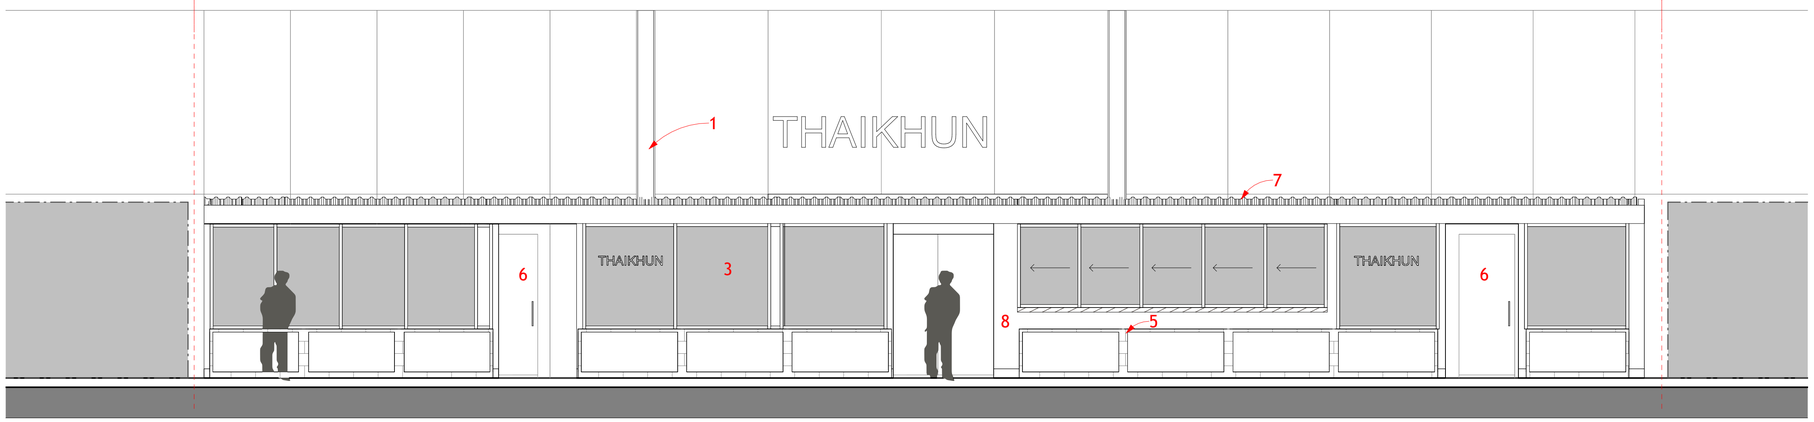

Proposed Section A
1 : 50



Proposed Section B
1 : 50



Material Key:
1. Steel Framing
2. Fabric Awning
3. Curtain Wall
4. Timber Planters
5. Tiled Planters
6. Bifold Door
7. Composite Insulated Panel Roof
8. Fibre Cement Boarding

Demise line

0 0.5 1 1.5 2 2.5m
Scale 1:50

Farrell & Clark Architects

LEEDS
0113 259 0922
Leeds@farrellandclark.co.uk

LONDON
0207 580 9210
London@farrellandclark.co.uk

www.farrellandclark.co.uk

Status:	PLANNING S0		
Client:	DESIGN TONIC		
Project:	THAIKHUN, MANCHESTER		
Title:	Proposed Floor Plan, Elevation & Sections		
Drawn:	CP	Date:	April 2026
Check:	IW	Scale:	1 : 50 @A1
Drawing No.: PROJECT-ORIGINATOR-ZONE-LEVEL-TYPE-ROLE-NUMBER	507004-FC-FCA-00-DR-A-002	Rev:	P.01

3/4 2/3 1/2 1/3 1/4