
"Copyright in this drawing remains with the designer. Responsibility is not accepted for errors made by others in scaling from this drawing. All construction information should be taken from figured dimensions only. Check all dimensions on site. In case of any discrepancy, refer query to the designer."

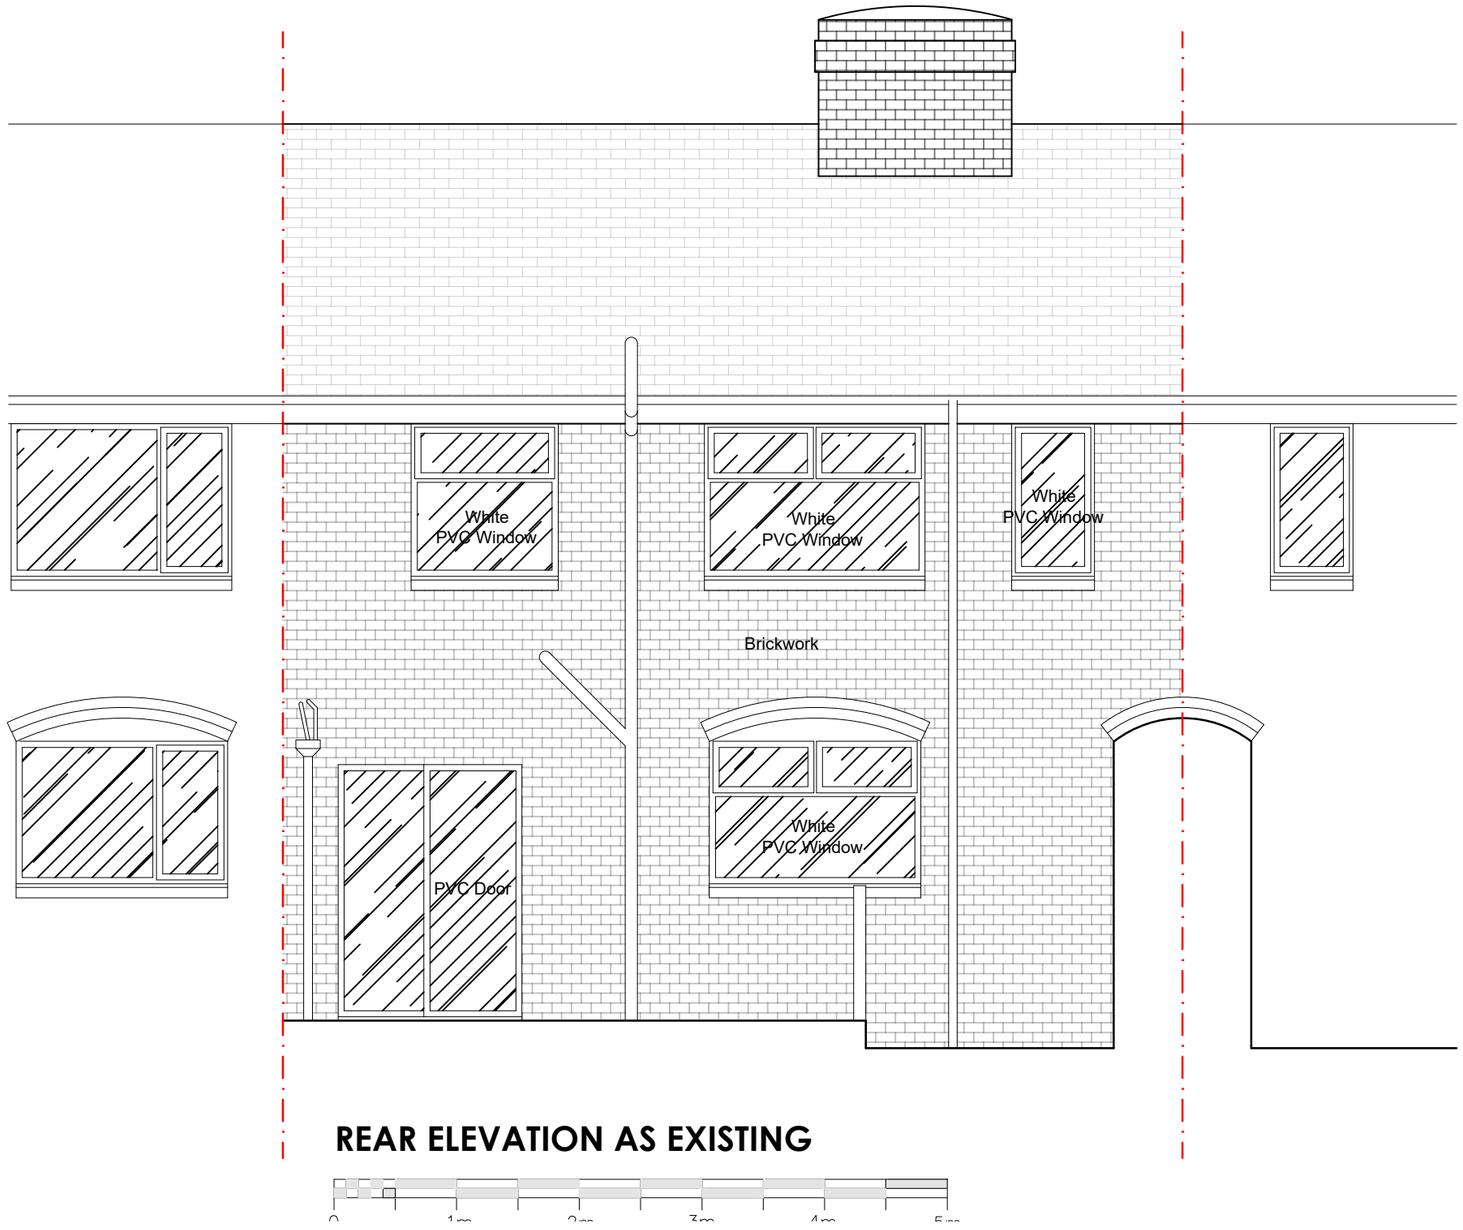

REAR ELEVATION AS EXISTING

HADAS
ARCHITECTURAL & CGI
Enquires@hadas-architectural.co.uk
0161 870 2306

Rev	Description	By	Date
-	-	-	-

HADAS ARCHITECTURAL
ARCHITECTURAL DESIGN

769 Rochdale Road, Slattocks,
Middleton, Manchester M24 2RA

20 Godbert Ave, Chorlton
M21 7JA
EXISTING ELEVATION

DRAWN	JW	DATE	23-04-26	DRAWING NO.	2605-102
SCALE	1:50 @A3	REV.	-		