

FARRELL & CLARK LLP ©
Do not scale from this drawing

Rev.	Description	Date	By
P.01	Preliminary Issue	26/04/24	SC


EXISTING FLOOR PLAN
1 : 50

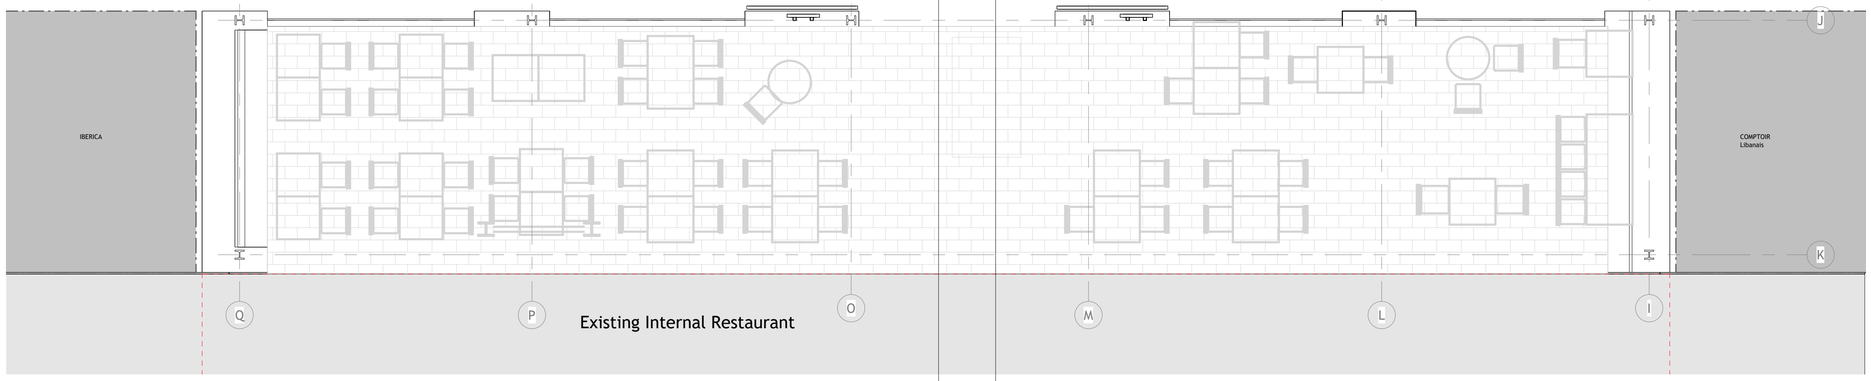


EXISTING ROOF PLAN
1 : 50

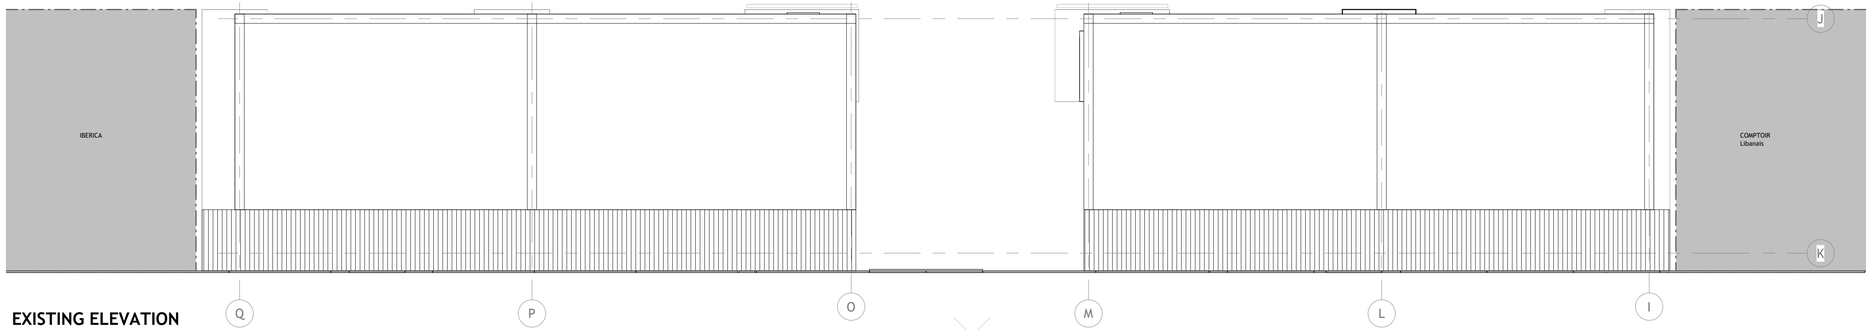


EXISTING ELEVATION
1 : 50

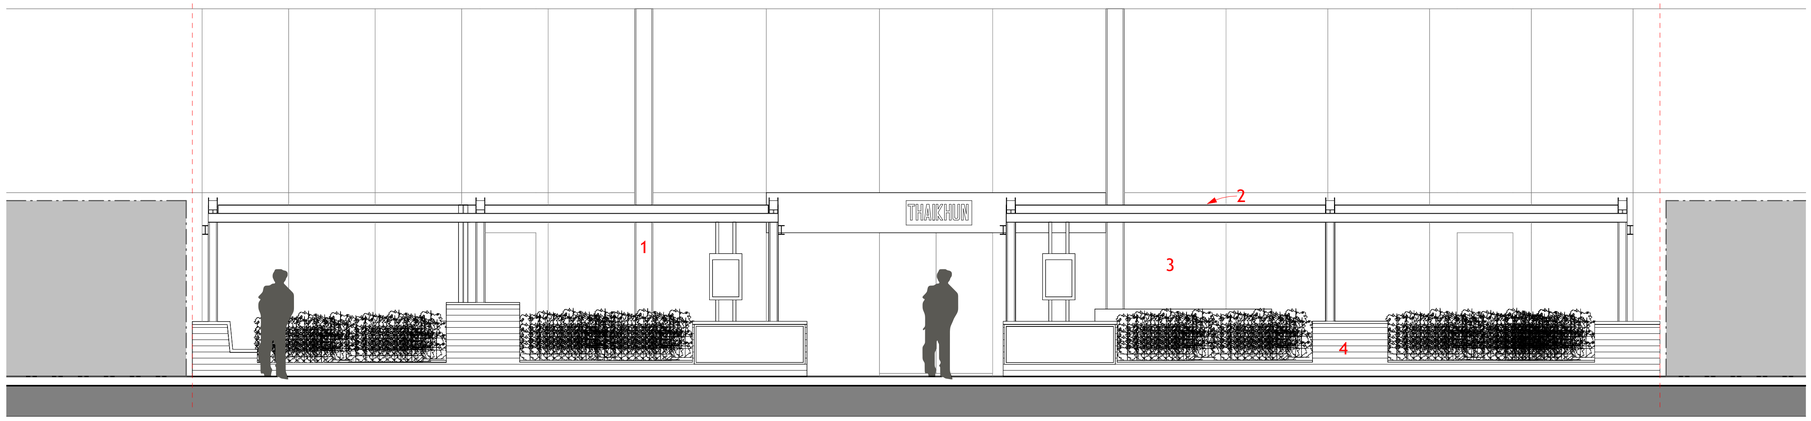

Section A
1 : 50

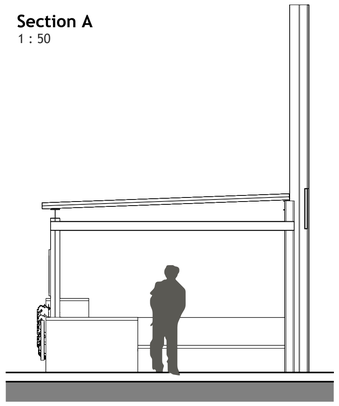

Section B
1 : 50

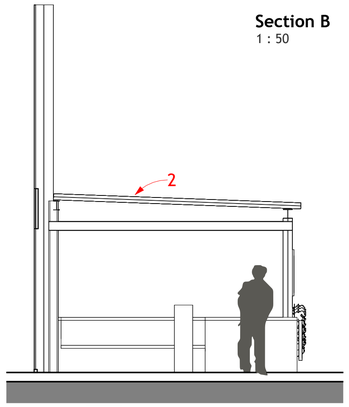

Material Key:
1. Steel Framing
2. Fabric Awning
3. Curtain Wall
4. Timber Planters

Demise line

0 0.5 1 1.5 2 2.5m
Scale 1:50

Farrell & Clark Architects
LEEDS
0113 259 0922
Leeds@farrellandclark.co.uk
LONDON
0207 580 9210
London@farrellandclark.co.uk
www.farrellandclark.co.uk

Status:	PLANNING S2
Client:	DESIGN TONIC
Project:	THAIKHUN, MANCHESTER
Title:	Existing Floor Plan, Elevation & Sections
Drawn: SC	Date: April 2026
Check: IW	Scale: 1 : 50 @A1
Drawing No.: PROJECT-ORIGINATOR-ZONE-LEVEL-TYPE-ROLE-NUMBER 507004-FC-FCA-00-DR-A-001	Rev: P.01

3/4 1/4 2/3 1/3 1/2 1/3 1/4