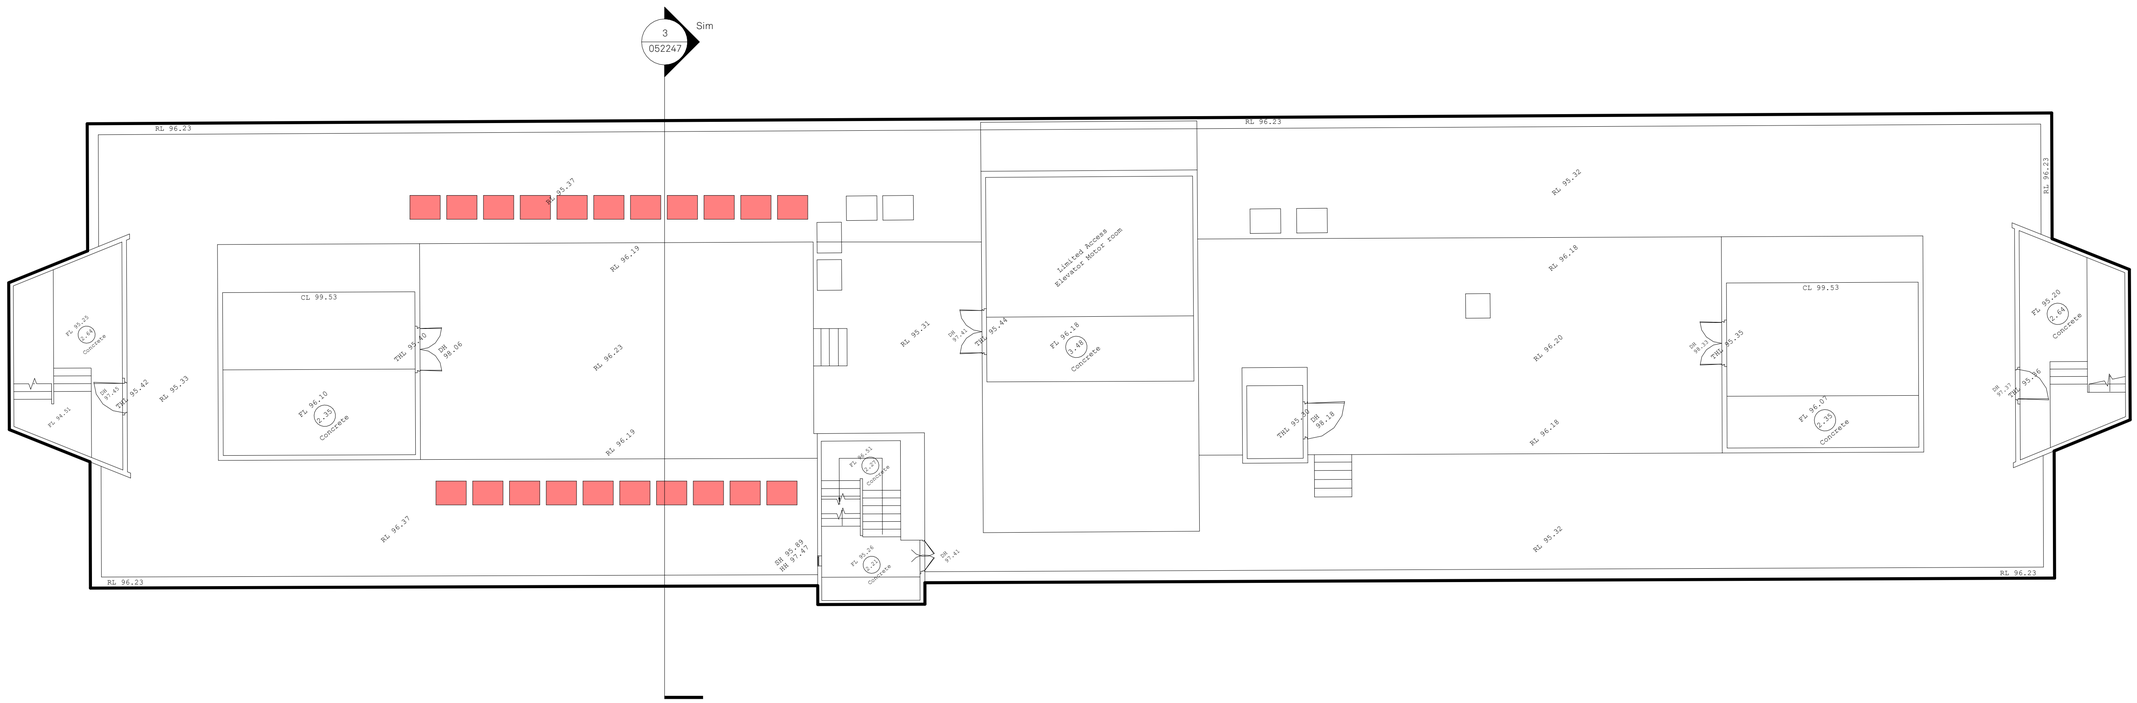


Key:

Proposed VRF Air Conditioning Units

1:100

0 1 2 3 4 5 6 (m)

North:

Project: Lyf Hotel Refurbishment			Title: Planning_Proposed Roof Plan		
Status: Planning	Scale: 1:100 @ A1	Date: 20.04.26	Drawing No: 220-JMA-B1-RF-DR-A-023003	Rev: P02	

Jon Matthews Architects
Union, 2-10 Albert Square, Manchester, M2 6LW
0161 974 3690

Copyright of this drawing is vested in Jon Matthews Architects and it must not be copied or reproduced without written consent. Figured dimensions only are to be taken from this drawing. Do not scale from this drawing. For full company disclosure please visit www.jonmatthewsarchitects.com