


NOTE!
THE FIXED SIDE PANELS WILL BE 120mm THK TO MATCH THE PERSONNEL DOOR FRAME

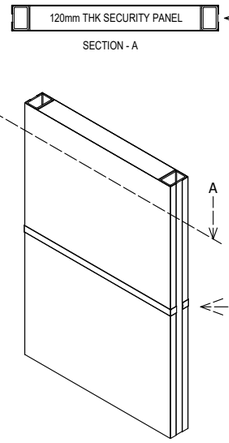

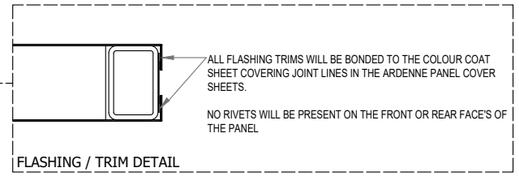

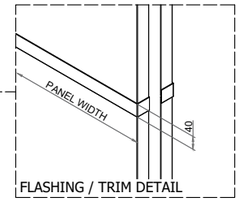

EACH DOOR PANEL WILL BE COVERED IN HPS COLOUR COAT SHEET. THIS IS A 0.7mm THK ZINC COATED STEEL SHEET WITH A PLASTIC COATED FINISH.


DOOR PANEL COLOUR : ARDENNE 7022 (RAL)

THE DOOR PANELS WILL HAVE SMALL TRIM / FLASHINGS WHICH ALIGN WITH THE BUILDING CLADDING LINES.

FLASHINGS / TRIMS WILL BE MANUFACTURED FROM HPS COLOURCOAT SHEET

THESE FLASHINGS WILL BE COLOURED TO :
- CONTRAST THE DOOR PANELS

TRIM / FLASHINGS COLOUR : BS 00-E-53 BLACK

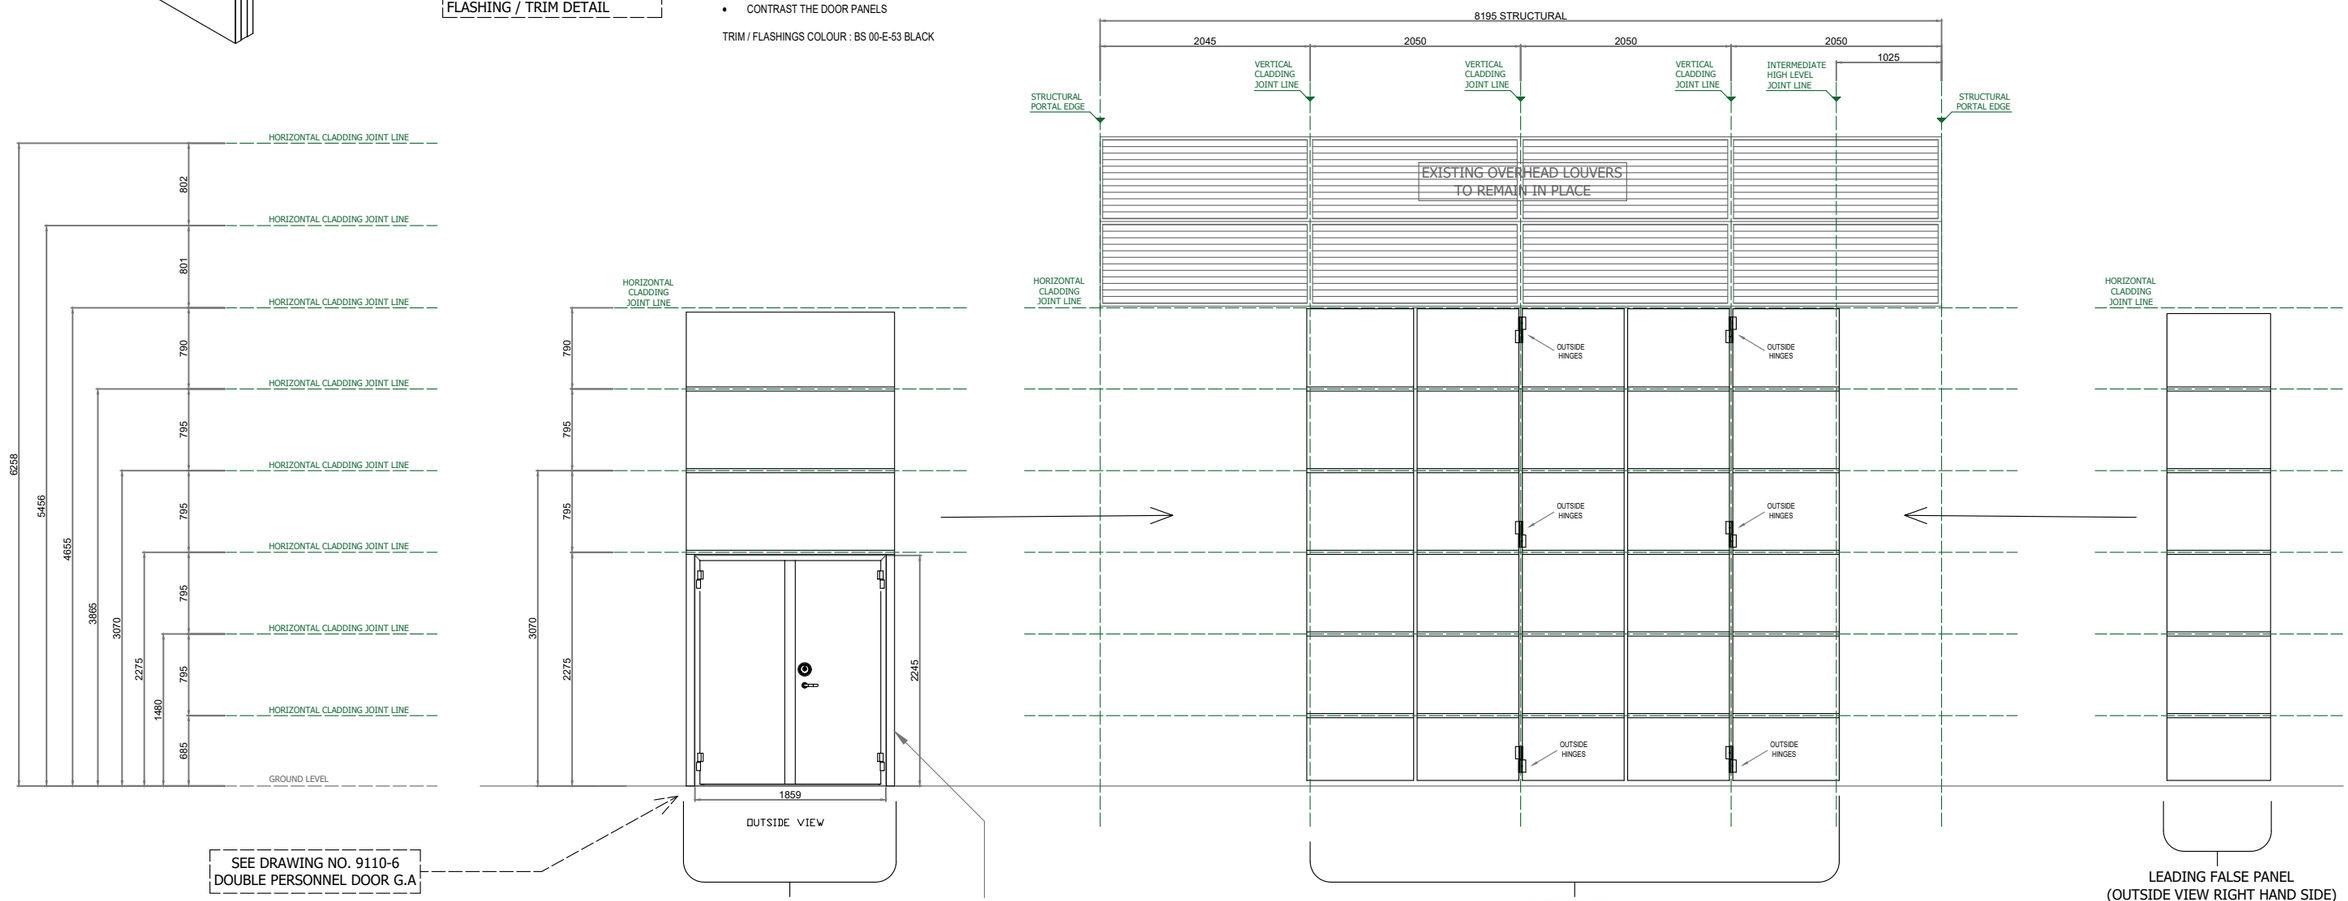

REV	DESCRIPTION	DATE
P04	EXTRA FLASHING DETAIL COMMENTS	05.05.2026
P03	G-RAIL INTERLOCK COMMENT	19.03.2026
P02	FOR REVIEW, ADDITIONAL COMMENTS	03.03.2026
P01	FOR REVIEW	19.12.2025

DOOR SECURITY CLASSIFICATION
THIS DOOR WILL BE MANUFACTURED TO THE FOLLOWING STANDARD:
SECURITY STANDARD CPNI (MFES), BASE & ENHANCED
NOTES:
-THIS DOOR DOES NOT INCORPORATE ANY ALARM,
LOCK OR BOLT MONITORING FUNCTIONS
MONITORING CAN BE PROVIDED AT AN EXTRA COST IF REQUIRED
-THE GROUNDRAIL TRACK INSERT WILL BE ELECTRICALLY MONITORED TO PREVENT THE DOOR OPERATING WHEN THE INSERT IS IN PLACE WITHIN THE GROUNDRAIL.

COLOUR: SEE PHYSICAL SAMPLES PROVIDED
LEAVES
THE DOOR LEAVES WILL BE COVERED IN HPS 200 COLOURCOAT SHEET.
EXTERNAL: Ardenne RAL 7022
INTERNAL: Ardenne RAL 7022
DOOR FRAME: WET PAINT FINISH. COLOUR TO MATCH DOOR PANEL CLADDING.
2 X COATS OF PRIMER: RUSTOLEUM COMBI PRIMER, 3380 (GREY), & 3369 (OXIDE RED)
TOP COAT : JOHNSTONE'S, STEEL AND CLADDING RAL 7022

Rhino Doors
Rhino Systems Ltd.
Maritime Road
Llewellyns Quay
Port Talbot, SA13 1RF
T +44 (0)1639 888 119
info@rhinodoors.com
www.rhinodoors.com

DESIGNED BY	CHECKED BY	APPROVED BY	DATE
C.C	O.D	J.H	19.12.2025

This design drawing is confidential and the property of Rhino Systems Limited. The contents must not be reproduced or copied without prior permission
© 2025 Rhino Systems Limited

SCALE	DATE	SIZE
NTS	19.12.2025	A3

DWG NUMBER: MAG-RDG-26-GF-Y-21-0002
CLIENT DOOR REF.: MAG LOADING BAY DOOR
CUSTOMER: ROBERTSON
JOB NO: 9110 - MAG
FRONT ELEVATION VIEW 5 WING SFC
ISSUE: P03
SHEET: 1/1