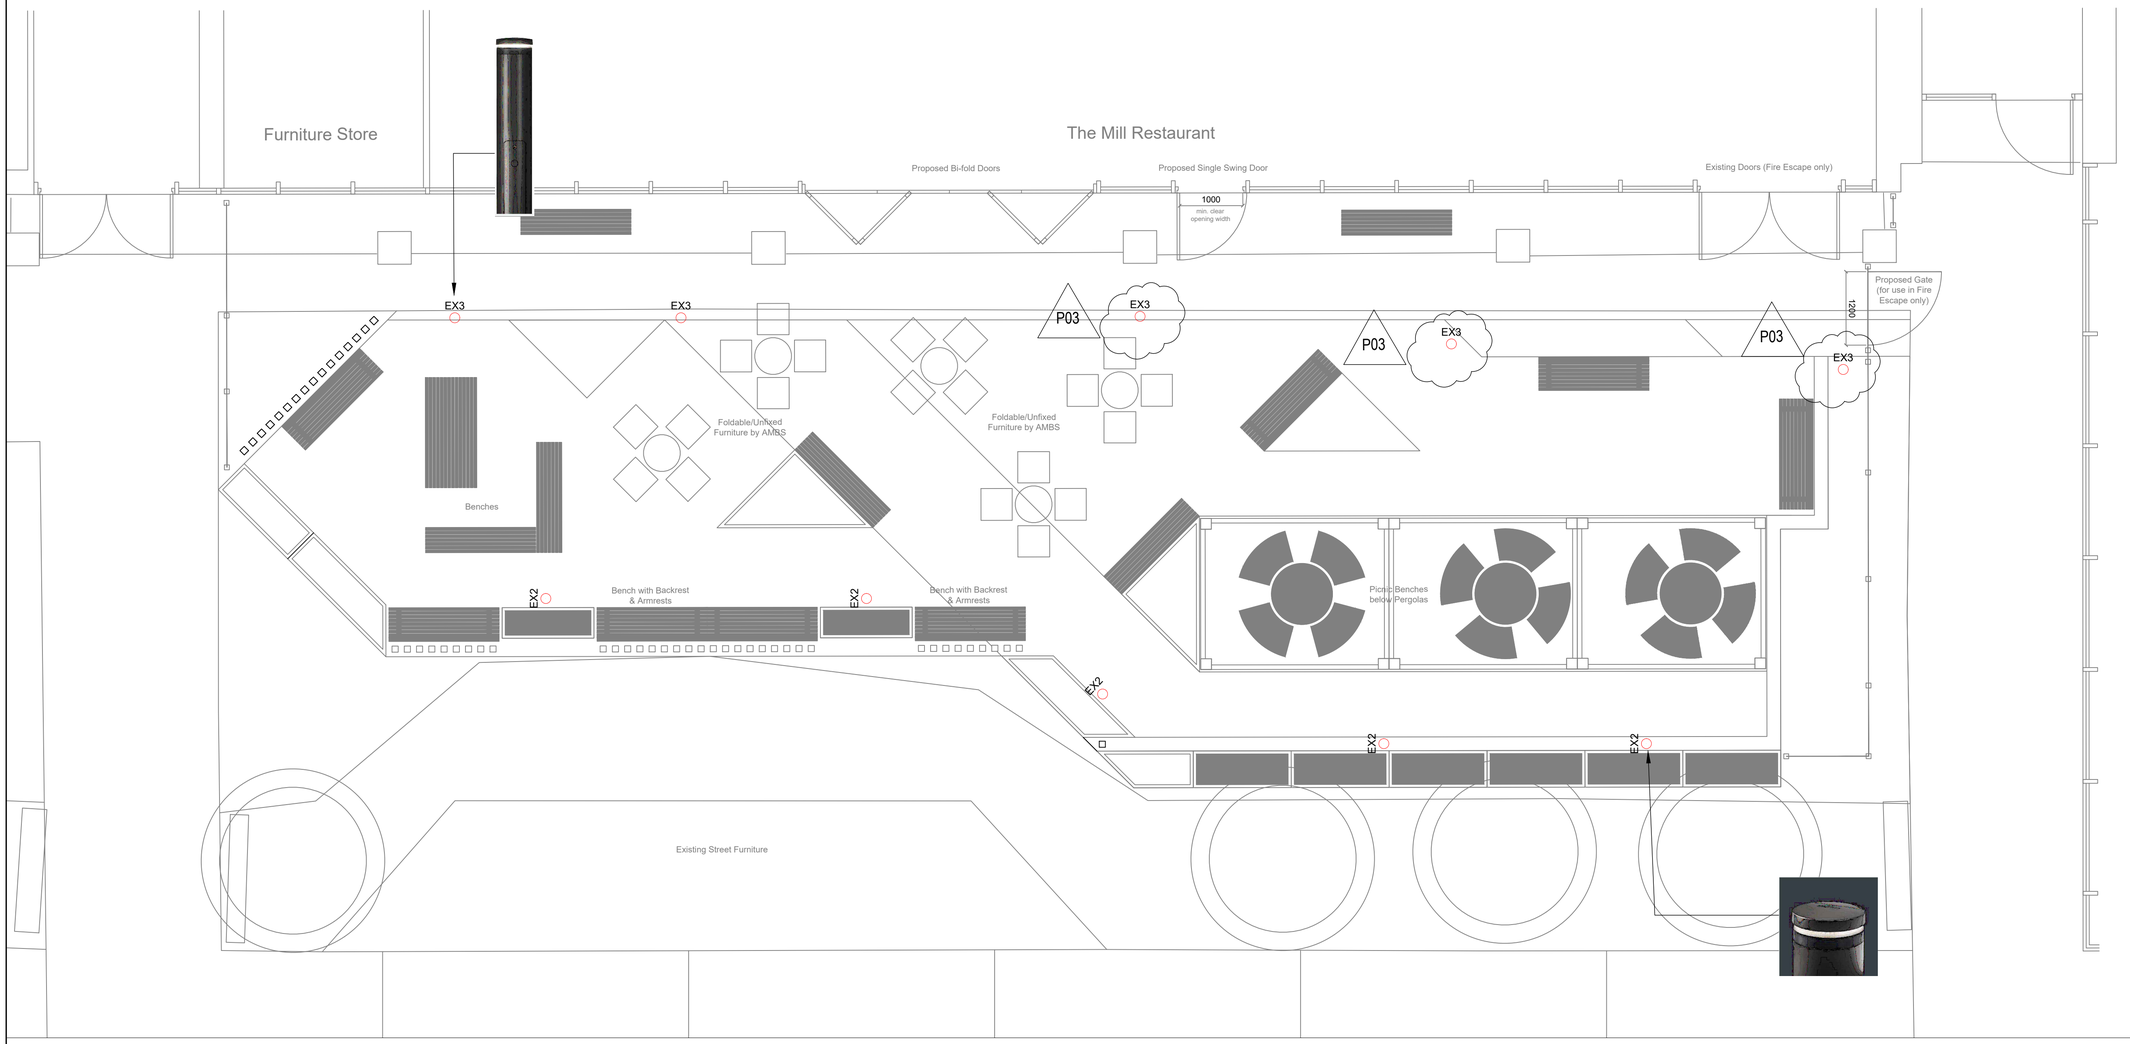


LUMINAIRE SCHEDULE

	TAG	QTY	Part No.	Circuit (W)	Description
EX2	EX2	5	PW20422L	5 W	Passway - Area - 11 W / Pathway - 5 W - Non-dimming - Graphite - Area / Pathway - 4000 K - Root mounting - 1100 mm
EX3	EX3	5	PW20424L	11 W	Passway - Area - 11 W - Non-dimming - Graphite - Area - 4000 K - Surface mounting - 900 mm

The University of Manchester

NOTE

1 DO NOT SCALE FROM THIS DRAWING.

2 ALL MEASUREMENTS ARE IN MILLIMETRES UNLESS STATED OTHERWISE.

3 THIS DRAWING IS TO BE READ IN CONJUNCTION WITH THE SPECIFICATION AND ALL RELEVANT ARCHITECTURAL, ELECTRICAL, MECHANICAL AND STRUCTURAL DRAWINGS.

Rev	Description	By	Date	Chk'd	Auth
P03	PRELIMINARY ISSUE	GFC	APR 26	GFC	JN
P2	PRELIMINARY ISSUE	GFC	APR 26	GFC	JN
P1	PRELIMINARY ISSUE	GFC	APR 26	GFC	JN

REV DATE BY DESCRIPTION

DSSR | CONSULTING ENGINEERS

Glasgow Harrogate London Manchester

Manchester Office
Trafford House
Chester Road
Stretford
Manchester
M32 0RS

Tel: +44 (0)161 872 4811
manchester@dssr.co.uk
www.dssr.co.uk

MANCHESTER 1824

The University of Manchester

Estates & Space Management Unit

Directorate of Estates & Facilities
Beyer Building
The University of Manchester
Oxford Road
Manchester
M13 9PL

Tel. 0161 275 7280
Fax. 0161 275 3880

Drawing Status
STAGE THREE ISSUE

Project
UNIVERSITY OF MANCHESTER
AFFILIATED MANCHESTER BUSINESS SCHOOL

Building Name
AFFILIATED MANCHESTER BUSINESS SCHOOL

Sub Site Name
MILL CAFE

Site Name
AFFILIATED MANCHESTER BUSINESS SCHOOL

Drawing Title
EXTERNAL LIGHTING LAYOUT

PM	Drawn	Checked	Authorised
JN	GFC	GFC	JN
Scale 1:50 @A1	Date APR 26	Date APR 26	Date APR 26

Drawing No. M5536-DSSR-SB-MT-DR-E-63001

Revision P03