
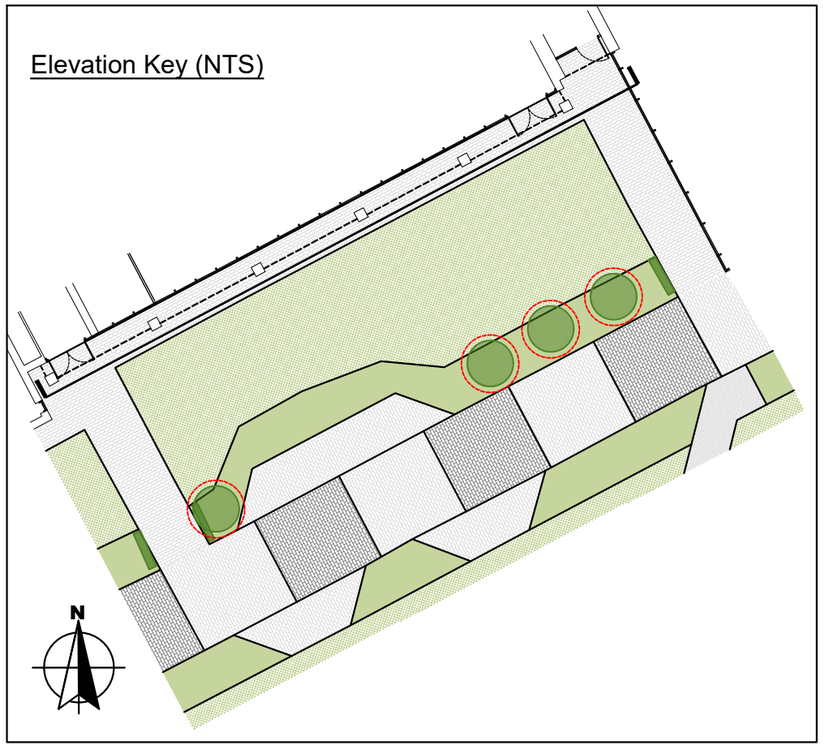


NOTES

1. DO NOT SCALE FROM THIS DRAWING.
2. ALL MEASUREMENTS ARE IN MILLIMETERS UNLESS STATED OTHERWISE.
3. THIS DRAWING IS TO BE READ IN CONJUNCTION WITH THE SPECIFICATION AND ALL RELEVANT ARCHITECTURAL, ELECTRICAL, MECHANICAL AND STRUCTURAL DRAWINGS.
4. © UNIVERSITY OF MANCHESTER. THIS DRAWING MUST NOT BE REPRODUCED WITHOUT PERMISSION.
5. DIRECTORATE OF ESTATES AND FACILITIES TO BE NOTIFIED OF ANY DISCREPANCIES.

NB.: Refer to Structural/Civil Engineer & MEP Consultant information for existing and proposed.

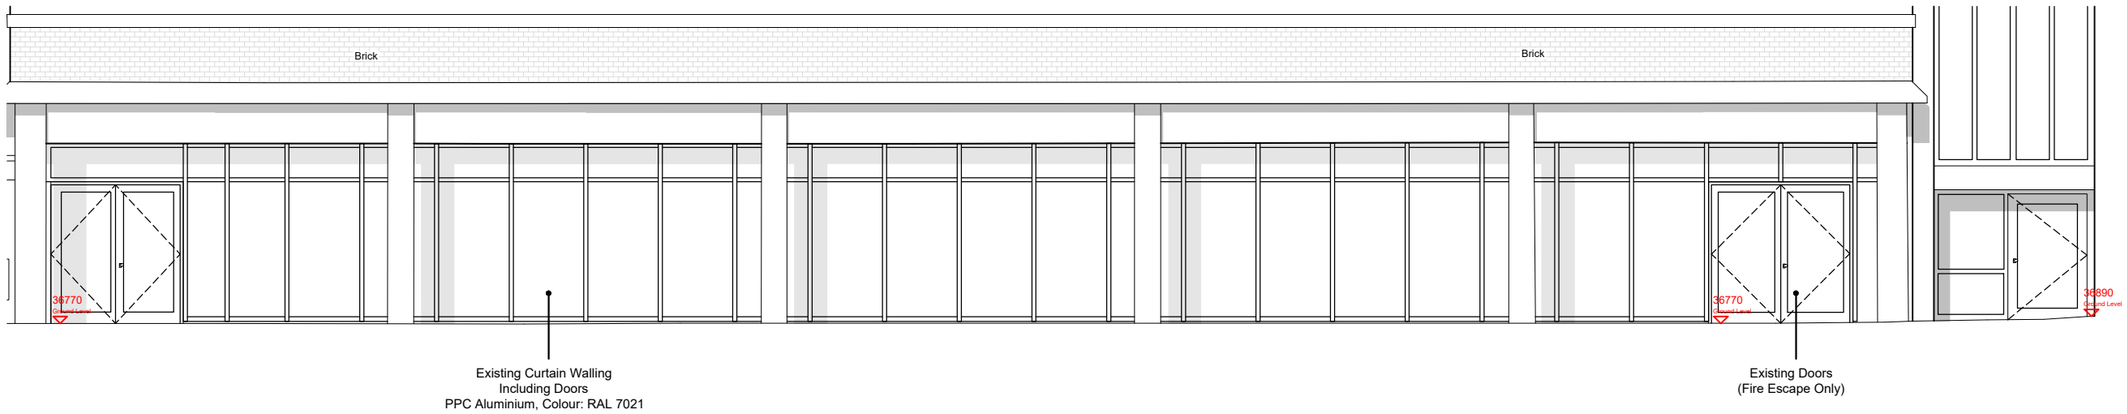

AMBS The Mill South Elevation - Existing

0 4 8 12

1:100 @ A3

Rev	Description	Rev	By	Chk'd	Auth
P1	Issued for Planning.	17/04/26	MM	FW	HMA

MANCHESTER 1824
The University of Manchester
Directorate of Estates and Facilities
Beyer Building
The University of Manchester
Oxford Road
Manchester
M13 9PL

Holiday Meacham Architects Limited
111 Piccadilly Manchester M1 2HY
+44 (0)161 661 3566
4 Devonshire Street London W1W 5DT
+44 (0)203 440 3175
hma@holidaymeacham.com
www.holidaymeacham.com

Drawing Status
PLANNING

Project
AMBS The Mill Event Space

Building Name
Alliance Manchester Business Schod

Building No.

Site Name
University of Manchester

Sub Site Name
Oxford Road

Drawing Title
Existing Elevation

PM	Drawn	Checked	Authorised
	MM	FW	HMA

Scale @ A3	Date	Date	Date
1:100	07/04/26	17/04/26	17/04/26

Drawing No.
5928-HMA-AMBS-00-DR-A-00101

Revision
P1

Original Drawing Paper Size 297mm x 420mm

Plot Stamp: G:\5900\5928 AMBS Building The Mill Cafe\1-WIP\BIM\Existing Site Plan.dwg