

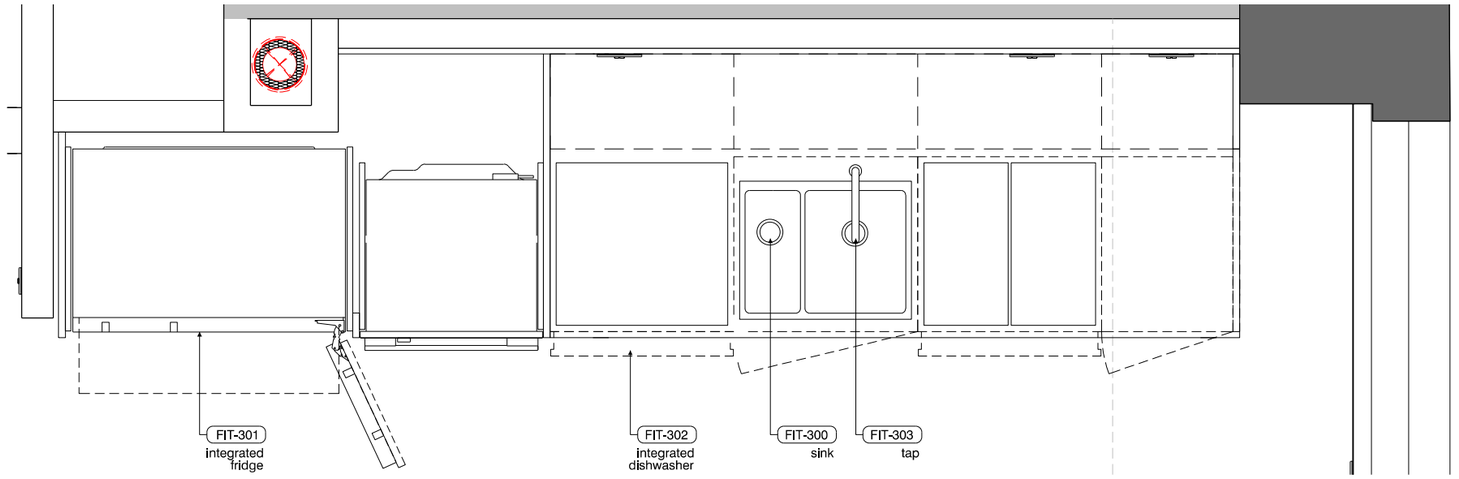


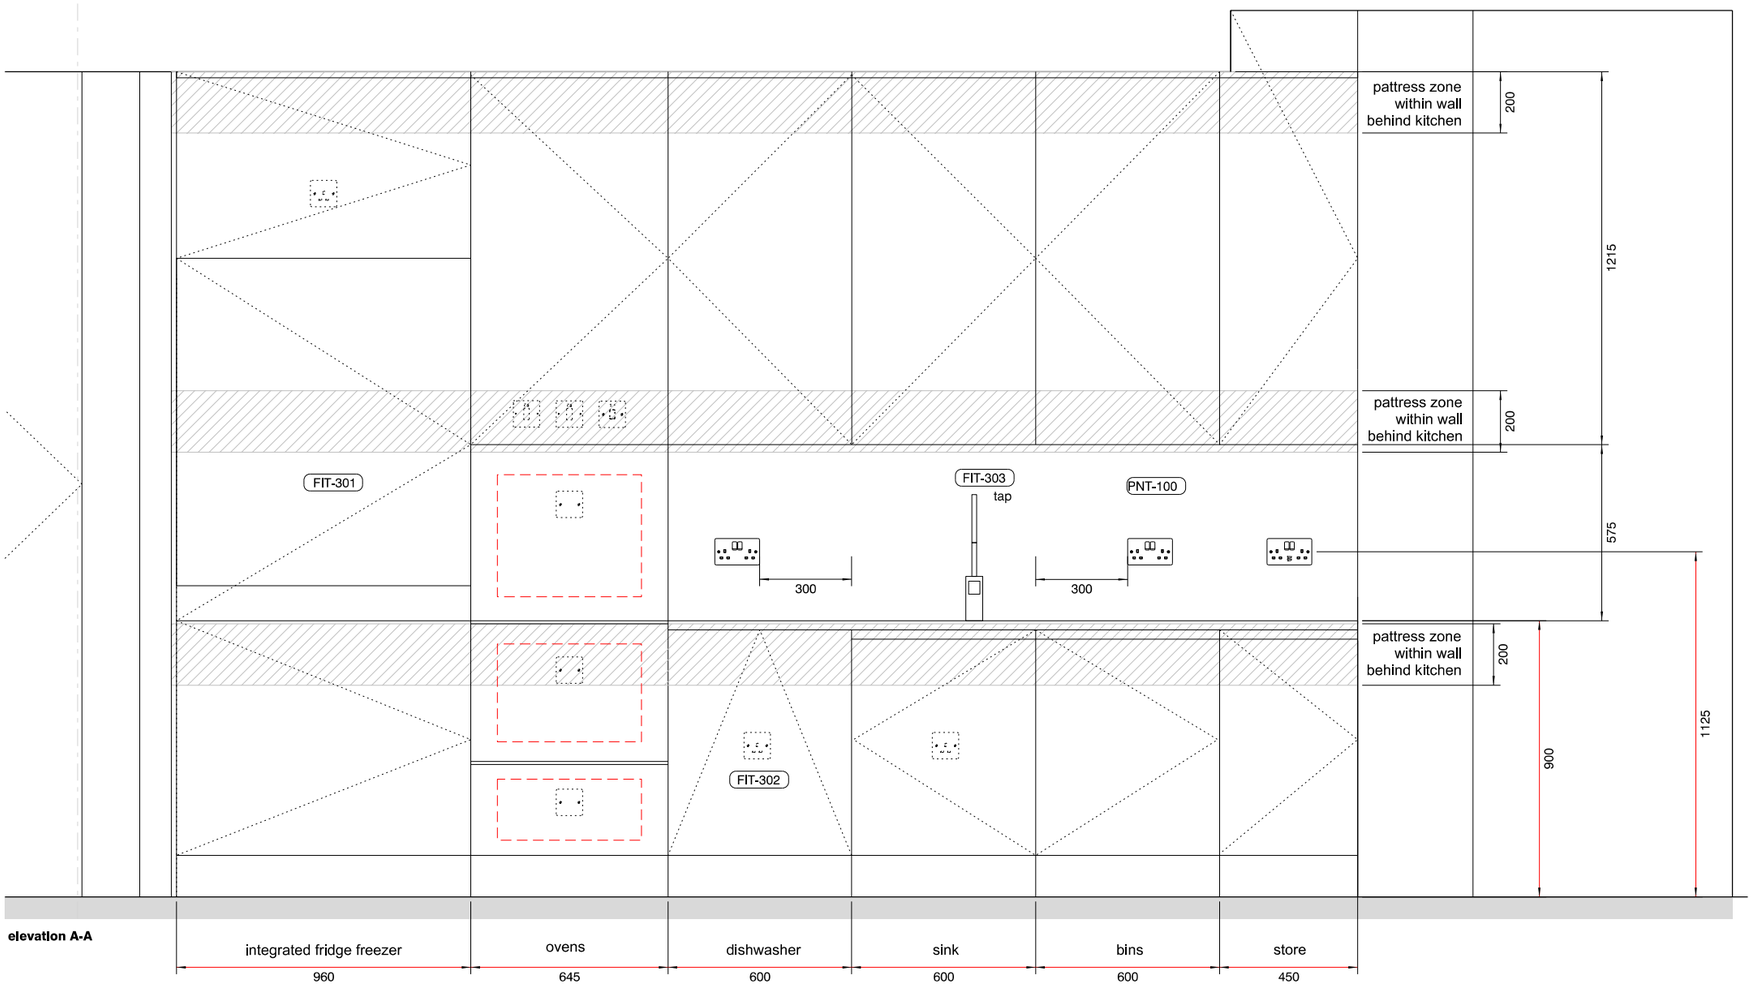

elevation A-A

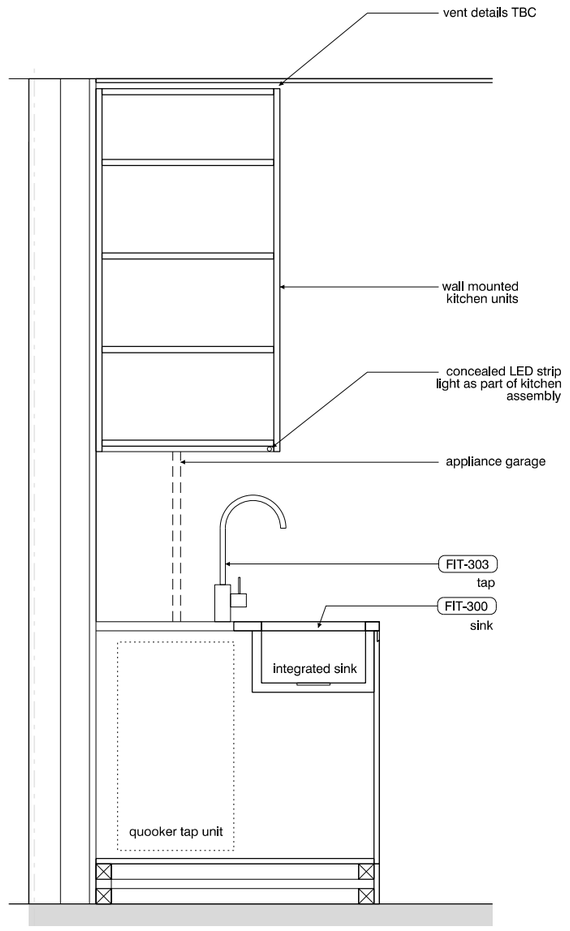


section B-B

revision:	date:	note:
P01	2026.02.04	preliminary first issue
P02	2026.02.12	preliminary second issue
P03	2026.02.16	preliminary third issue

Notes

Kitchen electrical layout to be assessed against stud locations on site and confirmed with MEP prior to installation.
Dimensions between enclosing plasterboard walls to be checked on site before kitchen ordered/ manufactured.

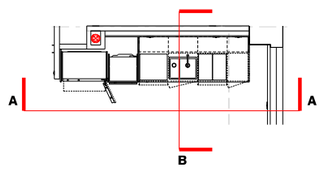

project
Paragon Mill, Manchester

job no.
7710

title
kitchen layout

scale
1:20 @ A3

drawing no.
7710-al(73)0001

stephenson hamilton risley
STUDIO

3 riverside mews
4 commercial street
manchester, M15 4RQ
www.shr.studio
email@shr.studio
0161 832 0244

© stephenson hamilton risley STUDIO ltd. do not scale from this drawing