
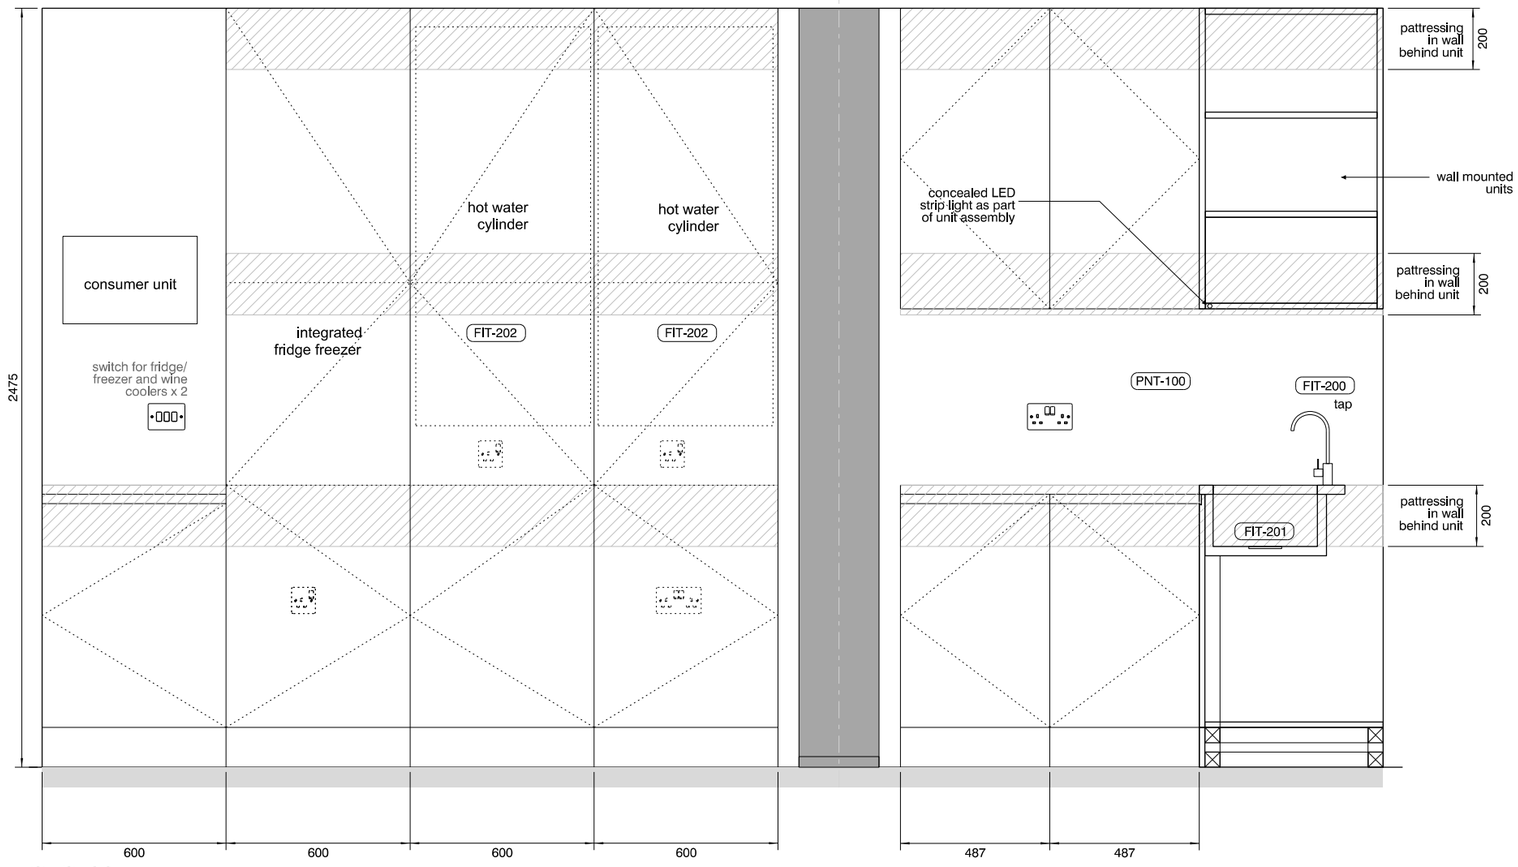


elevation A-A

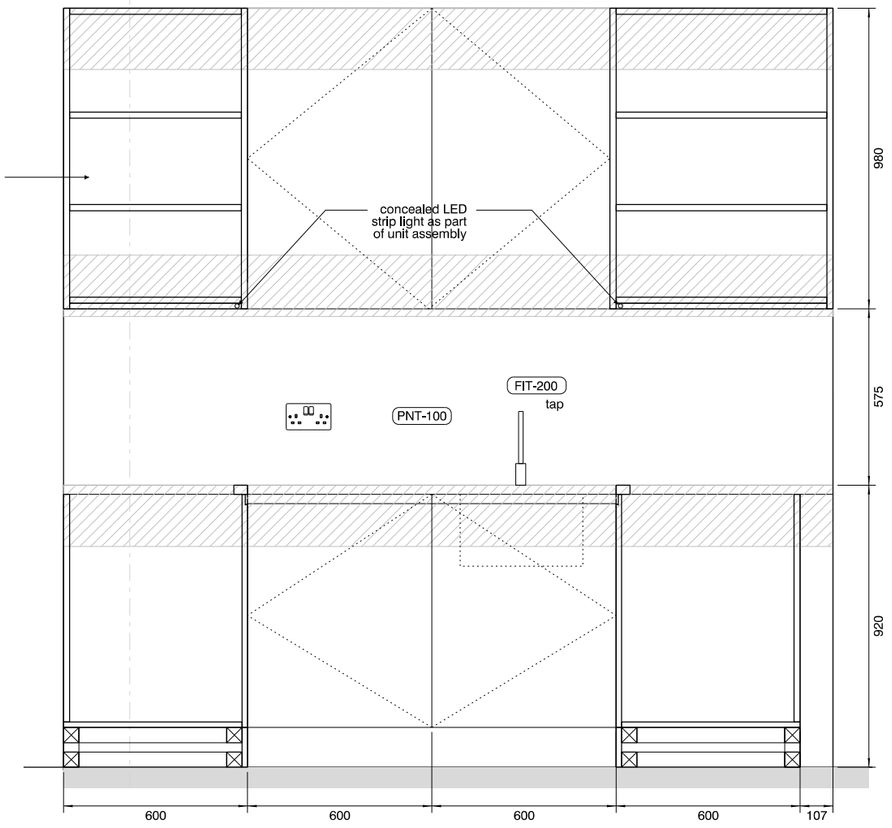


elevation B-B

revision:	date:	note:
P01	2026.02.04	preliminary first issue
P02	2026.02.12	preliminary second issue

Notes

Electrical layout to be assessed against stud locations on site and confirmed with MEP prior to installation.
Dimensions between enclosing plasterboard walls to be checked on site before units ordered/ manufactured.

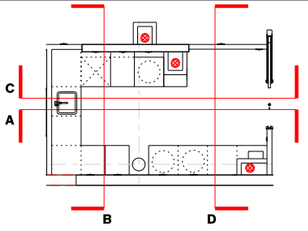

project
Paragon Mill, Manchester

job no.
7710

title
utility room layout

scale
1:20 @ A3

drawing no.
7710-al(73)0002

stephenson hamilton risley
STUDIO

3 riverside mews
4 commercial street
manchester, M15 4RQ
www.shr.studio
email@shr.studio
0161 832 0244

© stephenson hamilton risley STUDIO ltd. do not scale from this drawing