PROPOSED LINK.

EXTG. TIMBER FENCE.

3no VAN CHARGE POINTS

EX REPOSITIONED CYCLE STORE

2 No. BOILERS

EXISTING OFFICES

2no CAR CHARGE POINTS

PEDESTRIAN GATE

ENTRANCE GATE

FENCE

RELOCATED CYCLES

PERSONNEL GATE

ENTRANCE

FOOTPATH

4no EUROBINS BIFFA CONTRACT

NORTH

SIDE B

LINK

SIDE A

NEW ACRE HOUSE

CONTINUED BELOW

REAR ELEVATION

LINK

30M.

NEW ACRE HOUSE

UNIT 4

REAR ELEVATION


EX FLUES REPOSITIONED

SIDE ELEVATION

FRONT ELEVATION

YARD.

UNIT 4.

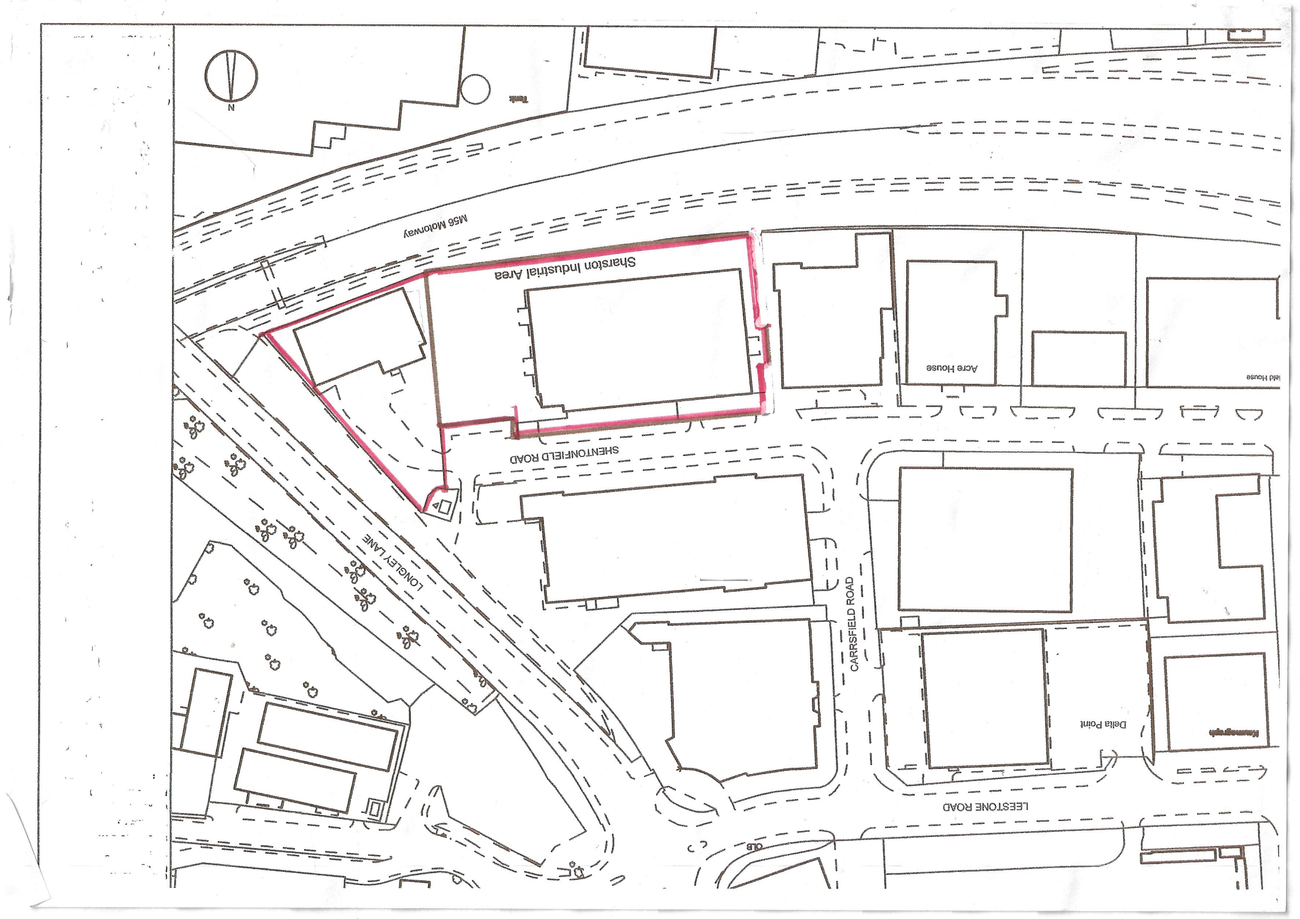

BLOCK PLAN

SCALE: 1/1250 @ A4.

VACANT NEW ACRE HOUSE AND COMBINED FACILITY WITH UNIT 4 LAUNDRY.

CLIENT

TLG LINEN SERVICES LTD
UNIT 4 SHENTONFIELD ROAD
SHARSTON M22

JOB TITLE

PROPOSED LINK EXTENSION

DRAWING TITLE

PROPOSED PLANS AND ELEVATIONS

HOLBOROW ORMESHER LIMITED

architectural & interior design

COMPANY ADDRESS:
15 OVERTON CLOSE
MIDDLEWICH
CHESHIRE CW10 0PZ

PHONE: 07770 834939

ISSUE	ORIGINAL	1	2	3	4	5	6	7
REVISION		A	B					
DATE		APRIL 25						
DRAWN		DB	PAC					
CHECKED								
APPROVED								

SCALE 1:200 @ A1

DRAWING NUMBER 2392 / 2025 / 02 REV B.