
Key Element

01. Brick to match existing

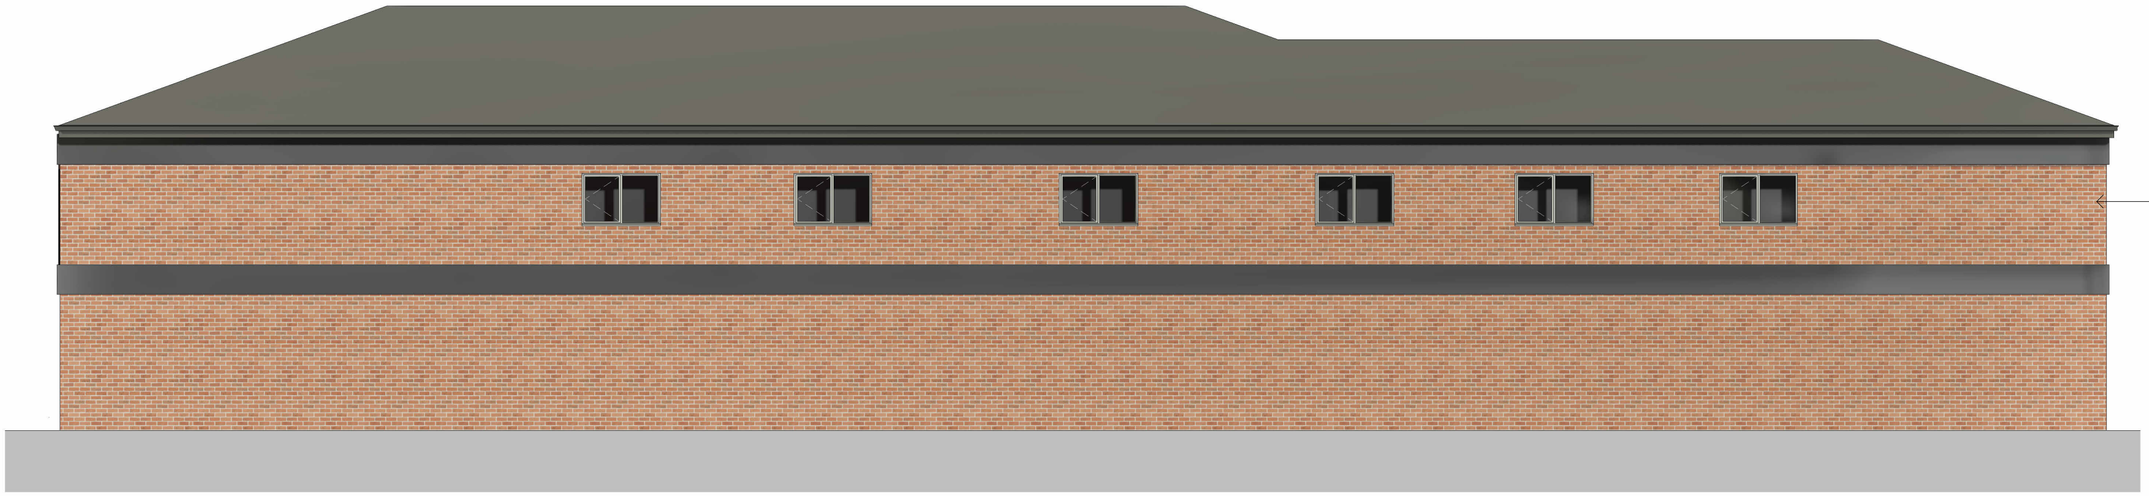

4 Proposed SIde Elevation B

1 : 100

Proposed Roof Plan
6526

First Floor
3526




3 Proposed Side Elevation A

1 : 100



1 Proposed Front Elevation

1 : 100

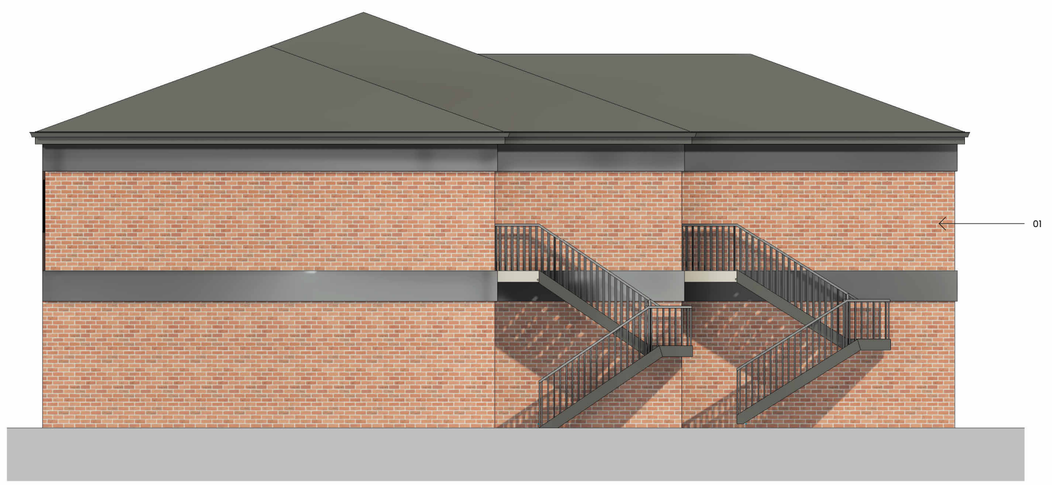

2 Proposed Rear Elevation

1 : 100

1m 10m

General Notes:

All site dimensions shall be verified by the Contractor on site prior to commencing any works.

Do not sclae from this drawings.

Design intent drawing only. Construction to comply with latest building regulation requirements.
This drawings is the property of "Studio Tashkeel Architecture ltd." and copyright is reserved by them. The drawing is not to be copied or disclosed by or to any unauthorised persons without the prior written consent of Studio Tashkeel Architecture Ltd.

Rev	Description	Date	Dr by	App by
-	Planing	05.02.2026	SM	MK
	First Issue	02.02.2026	SM	MK

STUDIO **TASHKEEL** ARCHITECTURE LTD.

1 - 3 Ashton Lane, Sale
Manchester M33 6WT
United Kingdom
T +44(0)161 546 5395
E info@StudioTashkeel.com
www.studiotashkeel.com

client name	Mr Saeed Iqbal		
project	60 Sherborne Street, M8 8LR		
drawing	Proposed Elevations		
project number	25157		scale 1 : 100
drawing number	PL008	rev	issue status Planning

This drawing is to be read in conjunction with all related drawings. All dimensions must be checked and verified on site before commencing any work or producing shop drawings.The originator should be notified immediately of any discrepancy. This drawing is copyright and remains the property of Studio Tashkeel Architecture Ltd.