
Key Element

Site Boundary

Demolition

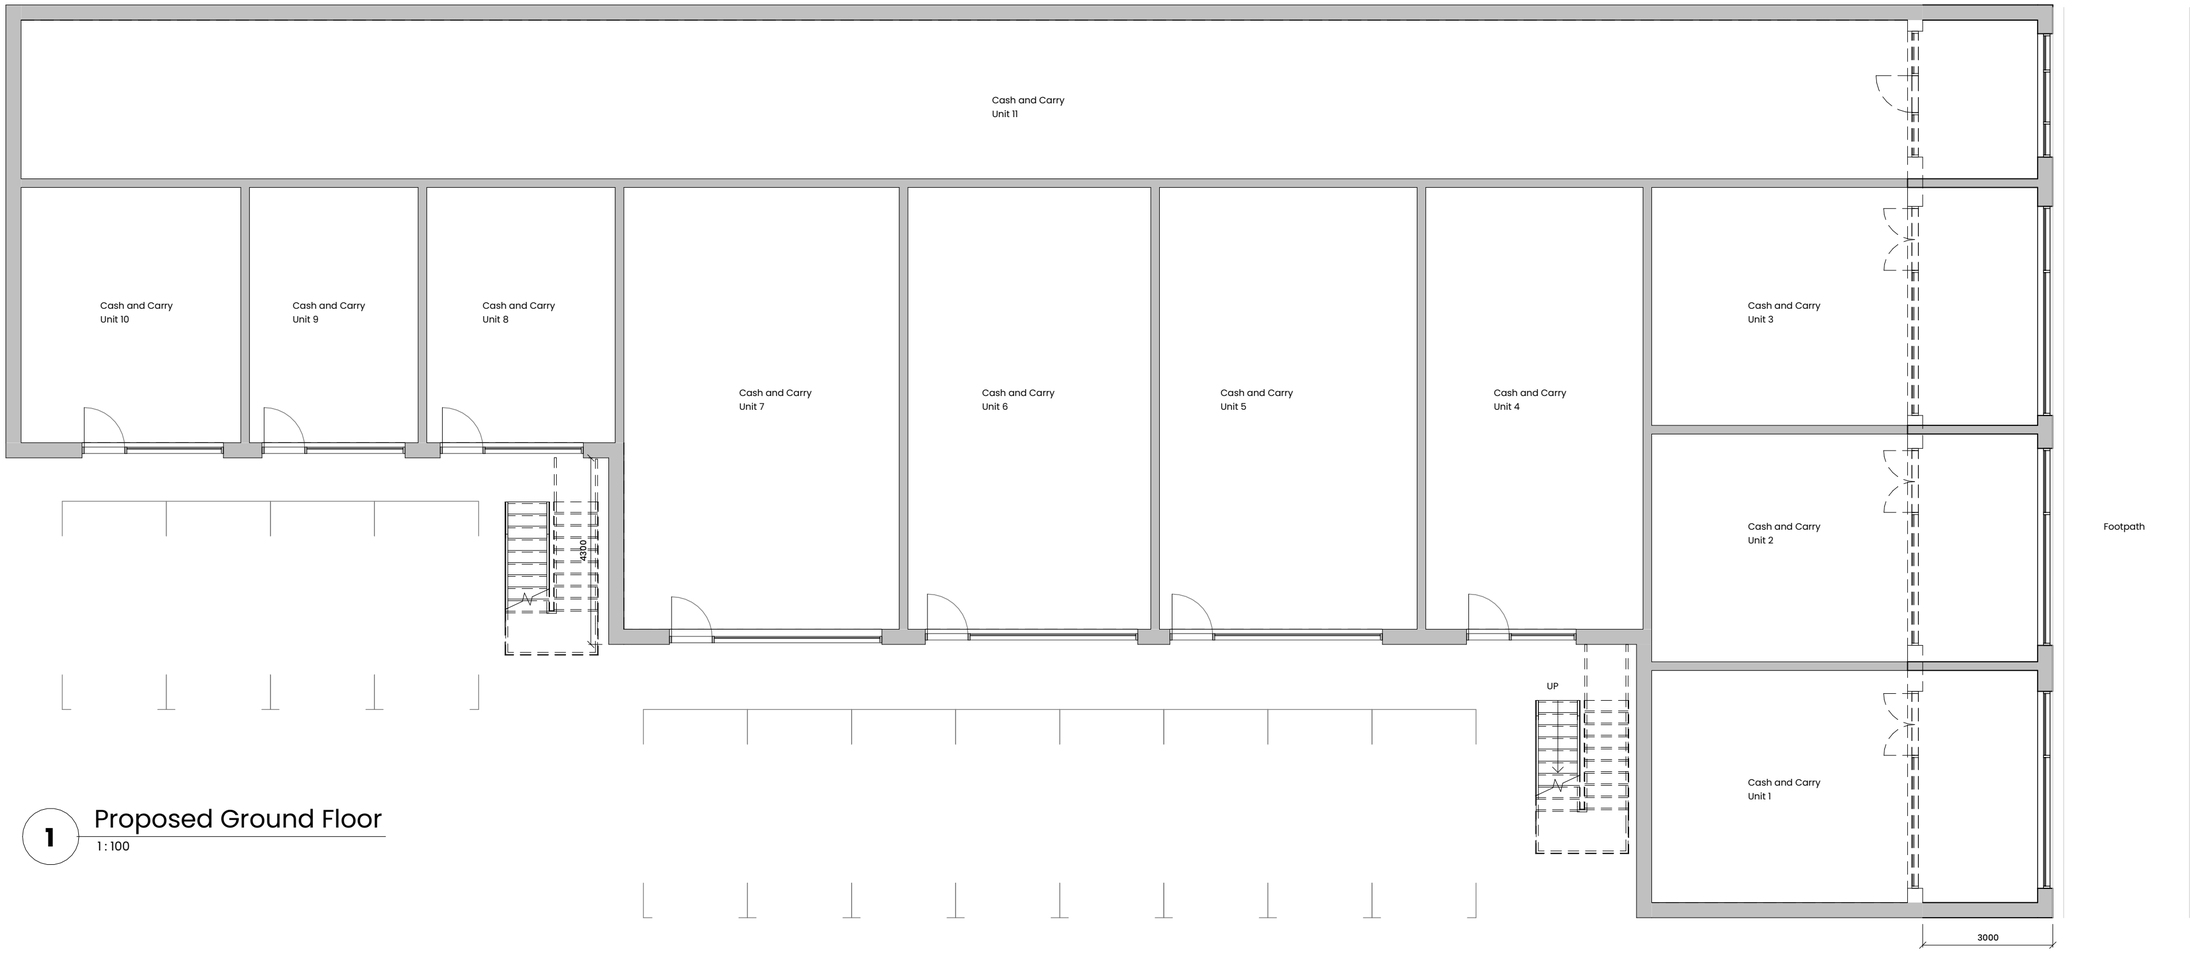


1 Proposed Ground Floor

1 : 100

1m 10m

**General Notes:**

All site dimensions shall be verified by the Contractor on site prior to commencing any works.

Do not sclae from this drawings.

Design intent drawing only. Construction to comply with latest building regulation requirements.
This drawings is the property of "Studio Tashkeel Architecture ltd." and copyright is reserved by them. The drawing is not to be copied or disclosed by or to any unauthorised persons without the prior written consent of Studio Tashkeel Architecture Ltd.

| Rev | Description | Date | Dr by | App by |
|---|---|---|---|---|
| - | Planing | 05.02.2026 | SM | MK |
| | First Issue | 02.02.2026 | SM | MK |

STUDIO **TASHKEEL**
ARCHITECTURE LTD.

1 - 3 Ashton Lane, Sale
Manchester M33 6WT
United Kingdom
T +44(0)161 546 5395
E info@StudioTashkeel.com
www.studiotashkeel.com

| | | |
|---|---|---|
| client name | Mr Saeed Iqbal | |
| project | 60 Sherborne Street, M8 8LR | |
| drawing | Proposed Ground Floor Plan | |
| project number | 25157 | scale 1 : 100 |
| drawing number PL006 | rev | issue status Planning |

This drawing is to be read in conjunction with all related drawings. All dimensions must be checked and verified on site before commencing any work or producing shop drawings.The originator should be notified immediately of any discrepancy. This drawing is copyright and remains the property of Studio Tashkeel Architecture Ltd.