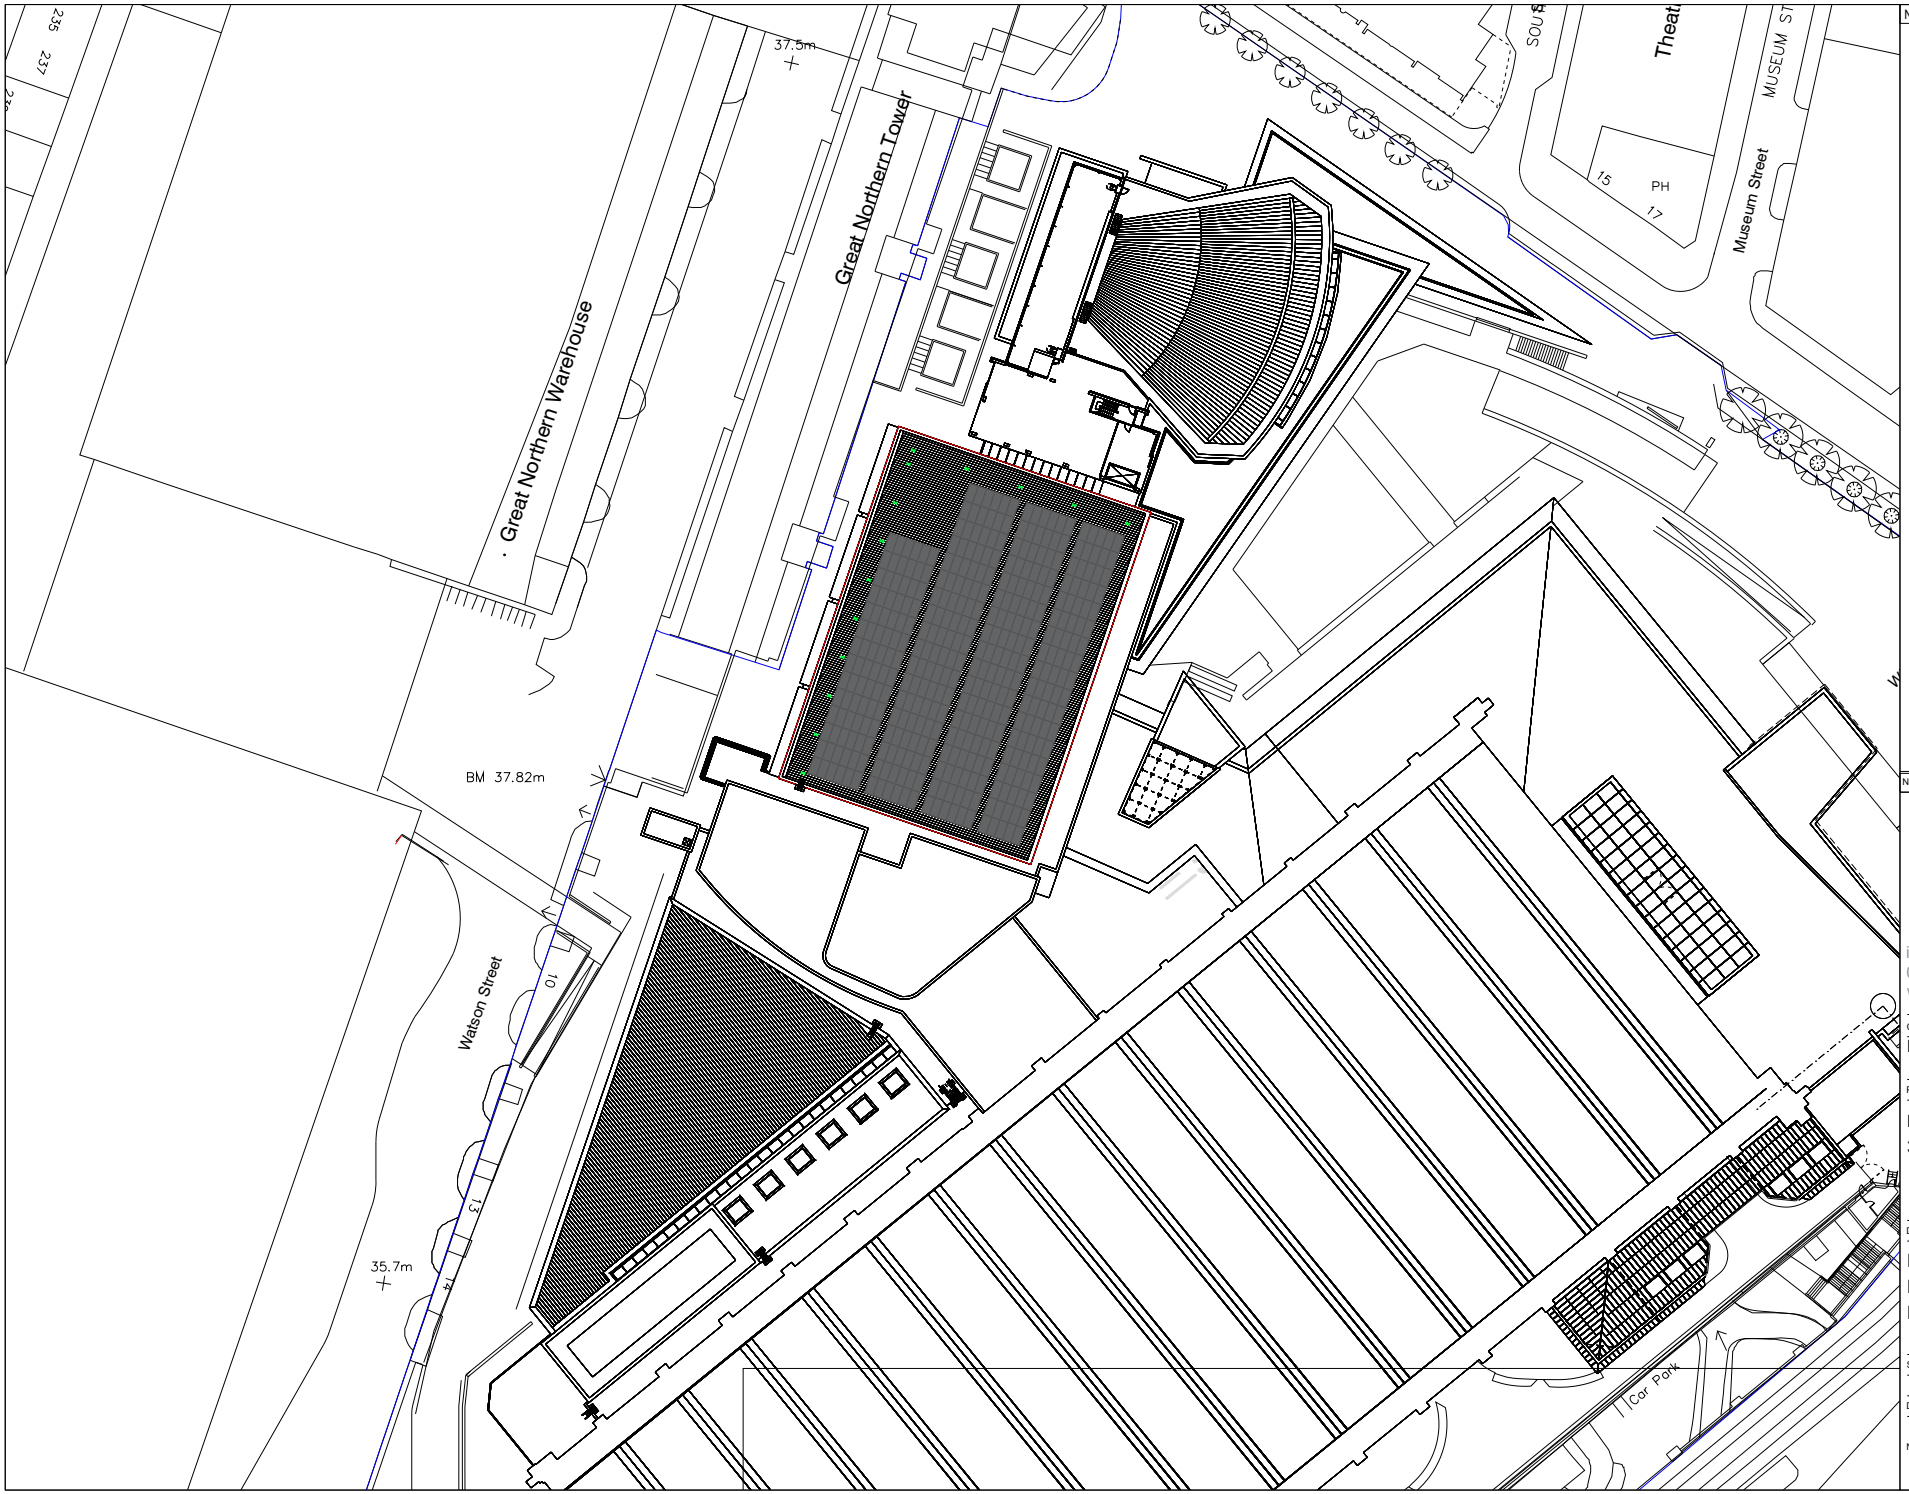


Notes:

No	Date	Revision	By

ATLANTIC RENEWABLES
info@atlanticrenewables.co.uk
0161 207 4044
www.atlanticrenewables.co.uk

Client
Manchester Central Convention Complex

Project
Manchester Central Convention Complex
390 x Longi Hi-MO 640W Panels

Drawing
Roof Plan - North Aligned
Design 2 - Panel Layout
Paper size - A4

Scale 1:1000 Drawn JA

Date 04/11/25

No