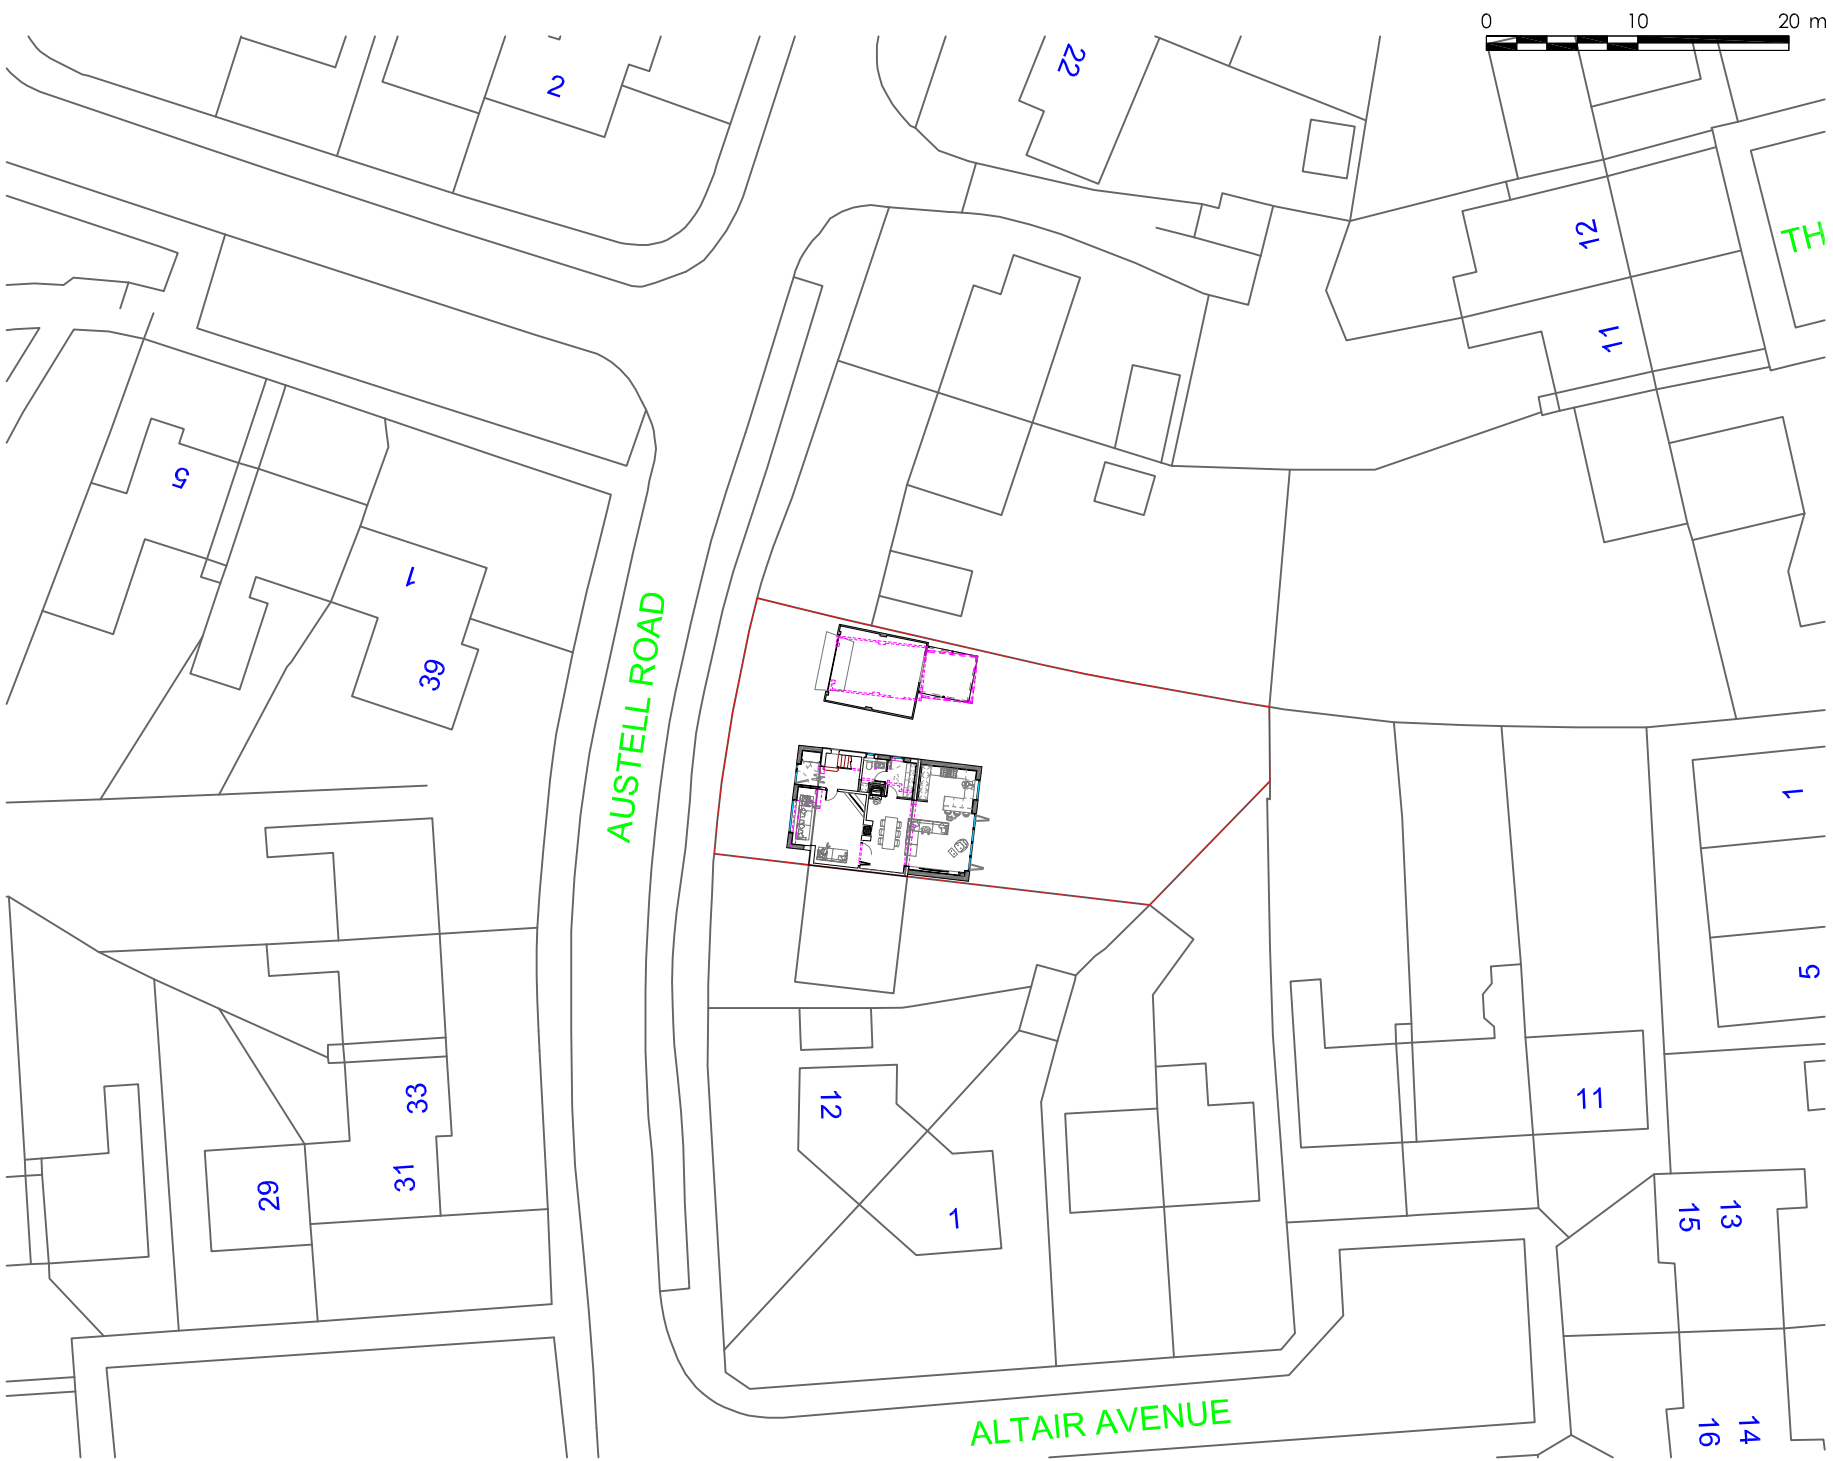


PROJECT REF
25059

DRAWING REF
220

SCALE
1:500 @ A4

DATE
SEPT '25

BLUECHIP ARCHITECTURE

CLIENT
MR & MRS LLOYD
16 AUSTELL DRIVE
WYTHENSHAWE
MANCHESTER
M22 0WN

PROJECT
SINGLE STOREY FRONT
& REAR EXTENSIONS
GARAGE EXTENSION
INTERNAL REMODELLING

DRAWING TITLE
PROPOSED SITE PLAN

PLANNING

N

- ISSUED FOR PLANNING APPROVAL 11.05.26

BLUECHIP ARCHITECTURE
07999 294 675
DESIGN@BLUECHIP-ARCHITECTURE.CO.UK
WWW.BLUECHIP-ARCHITECTURE.CO.UK
18 BOTANY ROAD | WORSLEY | MANCHESTER | M30 8JS

COPYRIGHT PROTECTED & ISSUED UNDER LICENCE TO THE CLIENT NAMED ABOVE. ALL INFORMATION CONTAINED WITHIN IS NON-TRANSFERABLE WITHOUT APPROVAL FROM BLUECHIP ARCHITECTURE LTD.