
Final Construction Issue - This drawing records the final design information issued to the Contractor. Construction may have varied from the arrangements shown and tolerance zones may have been utilised during construction. Any dimensions must be checked on site.

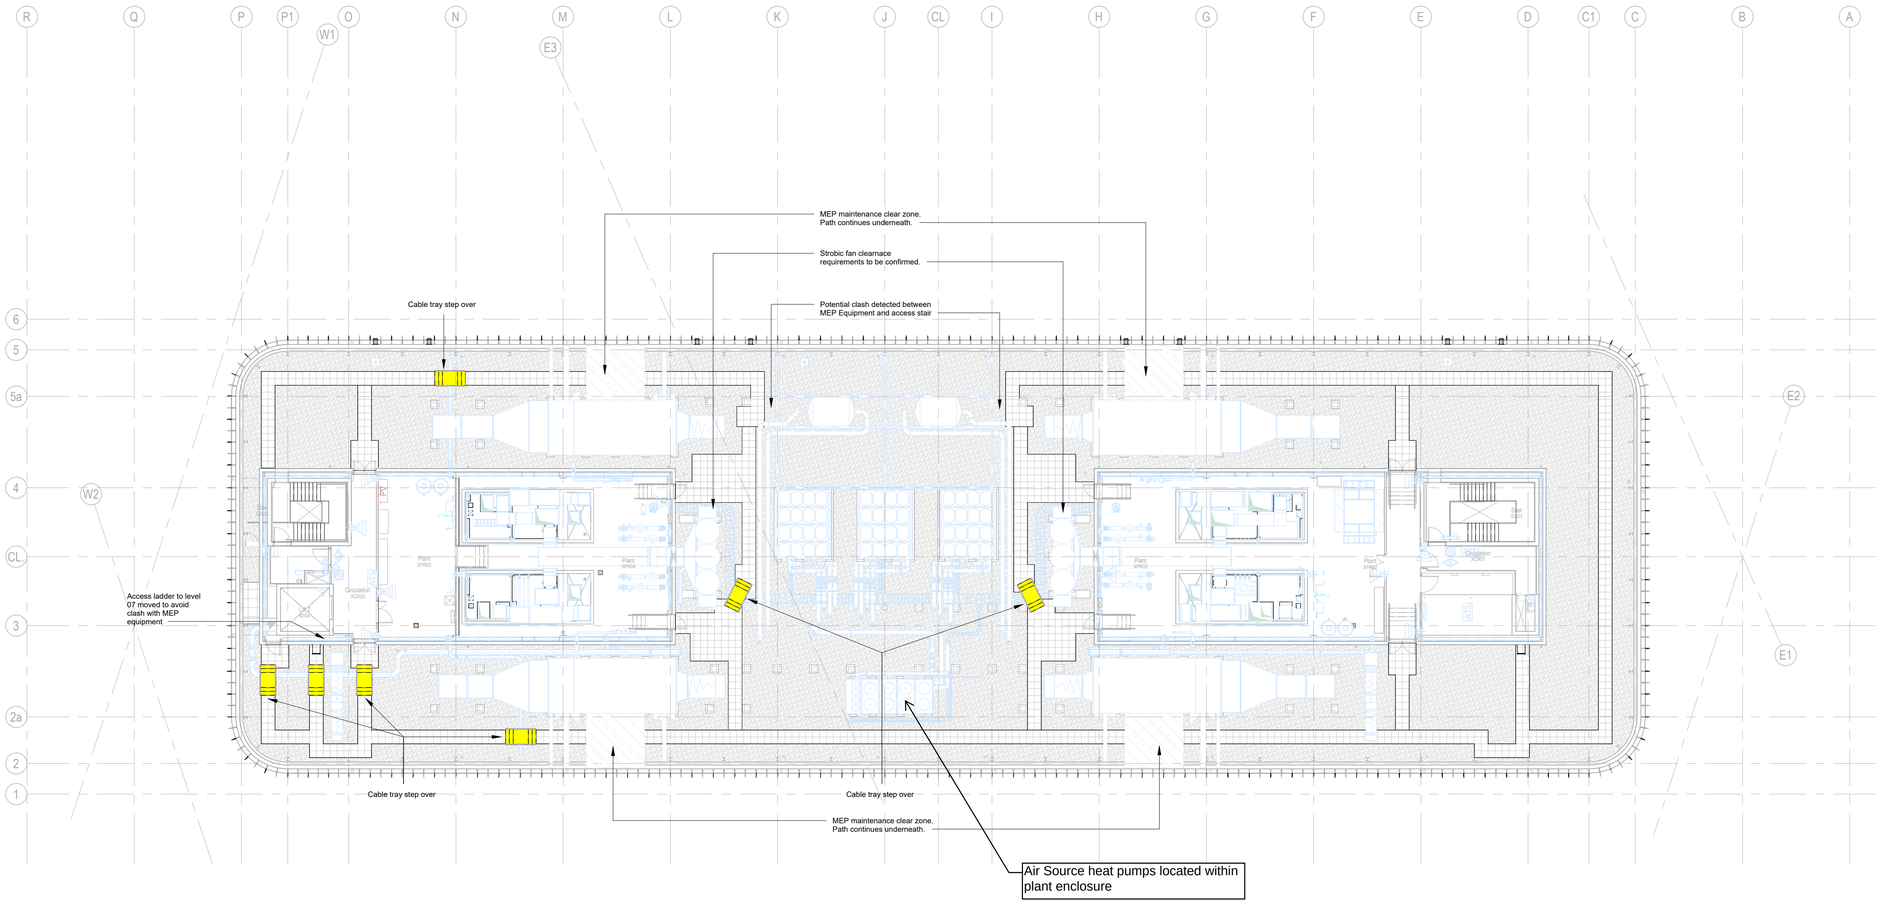


North

0m 4m 8m 12m 16m 20m

VISUAL SCALE 1:200 @ A1

BUILDING DESIGN PARTNERSHIP SHALL HAVE NO RESPONSIBILITY FOR ANY USE MADE OF THIS DOCUMENT OTHER THAN FOR THAT WHICH IT WAS PREPARED AND ISSUED.

ALL DIMENSIONS SHOULD BE CHECKED ON SITE. DO NOT SCALE FROM THIS DRAWING

ANY DRAWING ERRORS OR DIVERGENCIES SHOULD BE BROUGHT TO THE ATTENTION OF BUILDING DESIGN PARTNERSHIP AT THE ADDRESS SHOWN BELOW.

DRAWINGS SHALL BE READ IN CONJUNCTION WITH THE FOLLOWING BEFORE WORK COMMENCES:

- THE CDM DESIGN ISSUES REGISTER
- THE BDP RISK SERIES OF DRAWINGS
- THE PROJECT CDM RISK REGISTER

SUBJECT TO DESIGN DEVELOPMENT, SURVEY, CONSULTANT INPUT & STATUTORY APPROVAL.

## NOTES

**Roof Access:**

900mm wide access path (2 No. 450mm paving slabs)
Step over required. Manufacturer TBC.

To be read in conjunction with the following:
- 27 Series Roofs
- 31 Series External Doors
- 64 Access and Maintenance
- 67 Series Acoustic Strategy
- 68 Series Fire Strategy
- BDP Architectural Specification

Final setting out of path in abeyance subject to MEP engineer confirming requirements for all access and maintenance to equipment.

| REVISION | DESCRIPTION | DRAWN | CHECKED | DATE |
|---|---|---|---|---|
| C02 | Updated to reflect MEP comments | KA | LA | 30.07.25 |
| C01 | First Issue - for co-ordination | KA | LA | 23.05.25 |

KEYPLAN

CLIENT

MSP MANCHESTER SCIENCE PARTNERSHIPS

11 Ducie Street
PO Box 85
Piccadilly Basin
Manchester
M60 3JA
United Kingdom

T +44 [0]161 828 2200
www.bdp.com

BDP.

PROJECT TITLE: MSP Greenheys (Private & Confidential)

BDP JOB NUMBER: P3001624

DRAWING TITLE: Roof Plan - Sixth Floor

SCALE: @ A1 1 : 200


DATE FIRST ISSUED: May 25

DRAWING No: GRE-BDP-ZZ-06-DR-A-27001

REVISION: C02

Final Construction Issue - This drawing records the final design information issued to the Contractor. Construction may have varied from the arrangements shown and tolerance zones may have been utilised during construction. Any dimensions must be checked on site.

Final Construction Issue - This drawing records the final design information issued to the Contractor. Construction may have varied from the arrangements shown and tolerance zones may have been utilised during construction. Any dimensions must be checked on site.

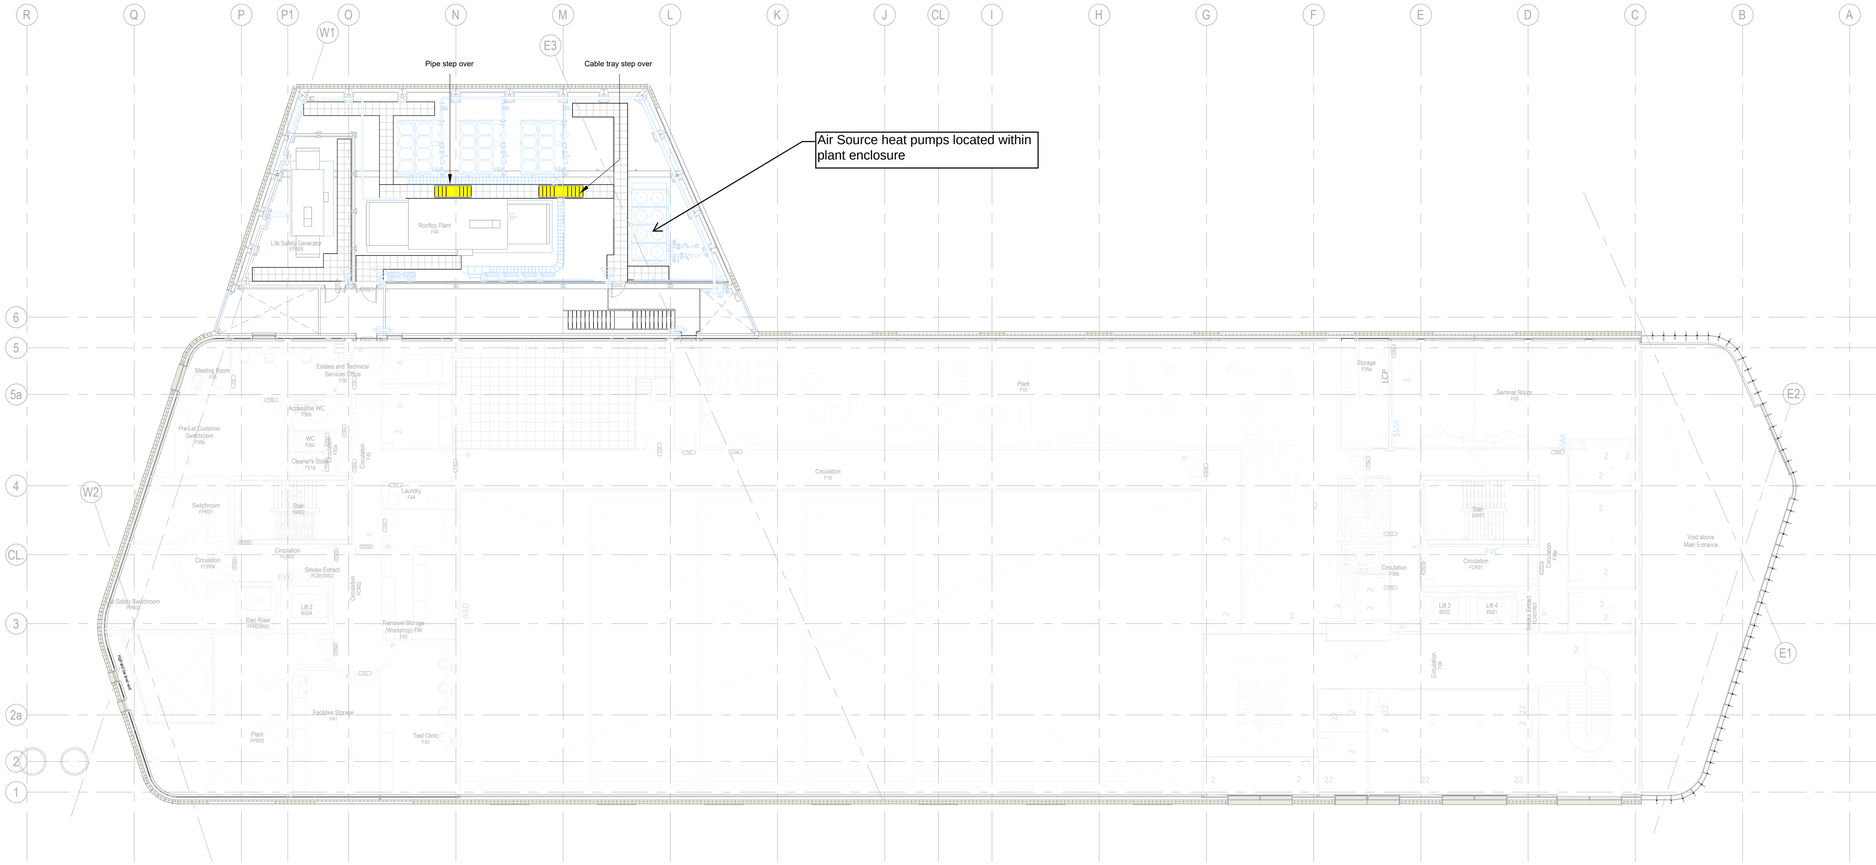


North

0m 4m 8m 12m 16m 20m

VISUAL SCALE 1:200 @ A1

BUILDING DESIGN PARTNERSHIP SHALL HAVE NO RESPONSIBILITY FOR ANY USE MADE OF THIS DOCUMENT OTHER THAN FOR THAT WHICH IT WAS PREPARED AND ISSUED.

ALL DIMENSIONS SHOULD BE CHECKED ON SITE. DO NOT SCALE FROM THIS DRAWING

ANY DRAWING ERRORS OR DIVERGENCIES SHOULD BE BROUGHT TO THE ATTENTION OF BUILDING DESIGN PARTNERSHIP AT THE ADDRESS SHOWN BELOW.

DRAWINGS SHALL BE READ IN CONJUNCTION WITH THE FOLLOWING BEFORE WORK COMMENCES:

- THE CDM DESIGN ISSUES REGISTER
- THE BDP RISK SERIES OF DRAWINGS
- THE PROJECT CDM RISK REGISTER

SUBJECT TO DESIGN DEVELOPMENT, SURVEY, CONSULTANT INPUT & STATUTORY APPROVAL.

## NOTES

**Roof Access:**

900mm wide access path (2 No. 450mm paving slabs)
Step over required. Manufacturer TBC.

To be read in conjunction with the following:
- 27 Series Roofs
- 31 Series External Doors
- 64 Access and Maintenance
- 67 Series Acoustic Strategy
- 68 Series Fire Strategy
- BDP Architectural Specification

Final setting out of path in abeyance subject to MEP engineer confirming requirements for all access and maintenance to equipment.

| REVISION | DESCRIPTION | DRAWN | CHECKED | DATE |
|---|---|---|---|---|
| C03 | Final construction issue | OM | PE | 30.01.26 |
| C02 | Generator fuel line step over relocated | KA | LA | 30.07.25 |
| C01 | First Issue - for co-ordination | KA | LA | 23.05.25 |

KEYPLAN

CLIENT

MSP MANCHESTER SCIENCE PARTNERSHIPS

BDP.
11 Ducie Street
PO Box 85
Piccadilly Basin
Manchester
M60 3JA
United Kingdom

T +44 [0]161 828 2200
www.bdp.com

PROJECT TITLE: MSP Greenheys (Private & Confidential)

BDP JOB NUMBER: P3001624

DRAWING TITLE: Roof Plan - First Floor

SCALE: @ A1 1 : 200


DATE FIRST ISSUED: May 25

DRAWING No.: GRE-BDP-ZZ-01-DR-A-27001


REVISION: C03

Final Construction Issue - This drawing records the final design information issued to the Contractor. Construction may have varied from the arrangements shown and tolerance zones may have been utilised during construction. Any dimensions must be checked on site.

Final Construction Issue - This drawing records the final design information issued to the Contractor. Construction may have varied from the arrangements shown and tolerance zones may have been utilised during construction. Any dimensions must be checked on site.

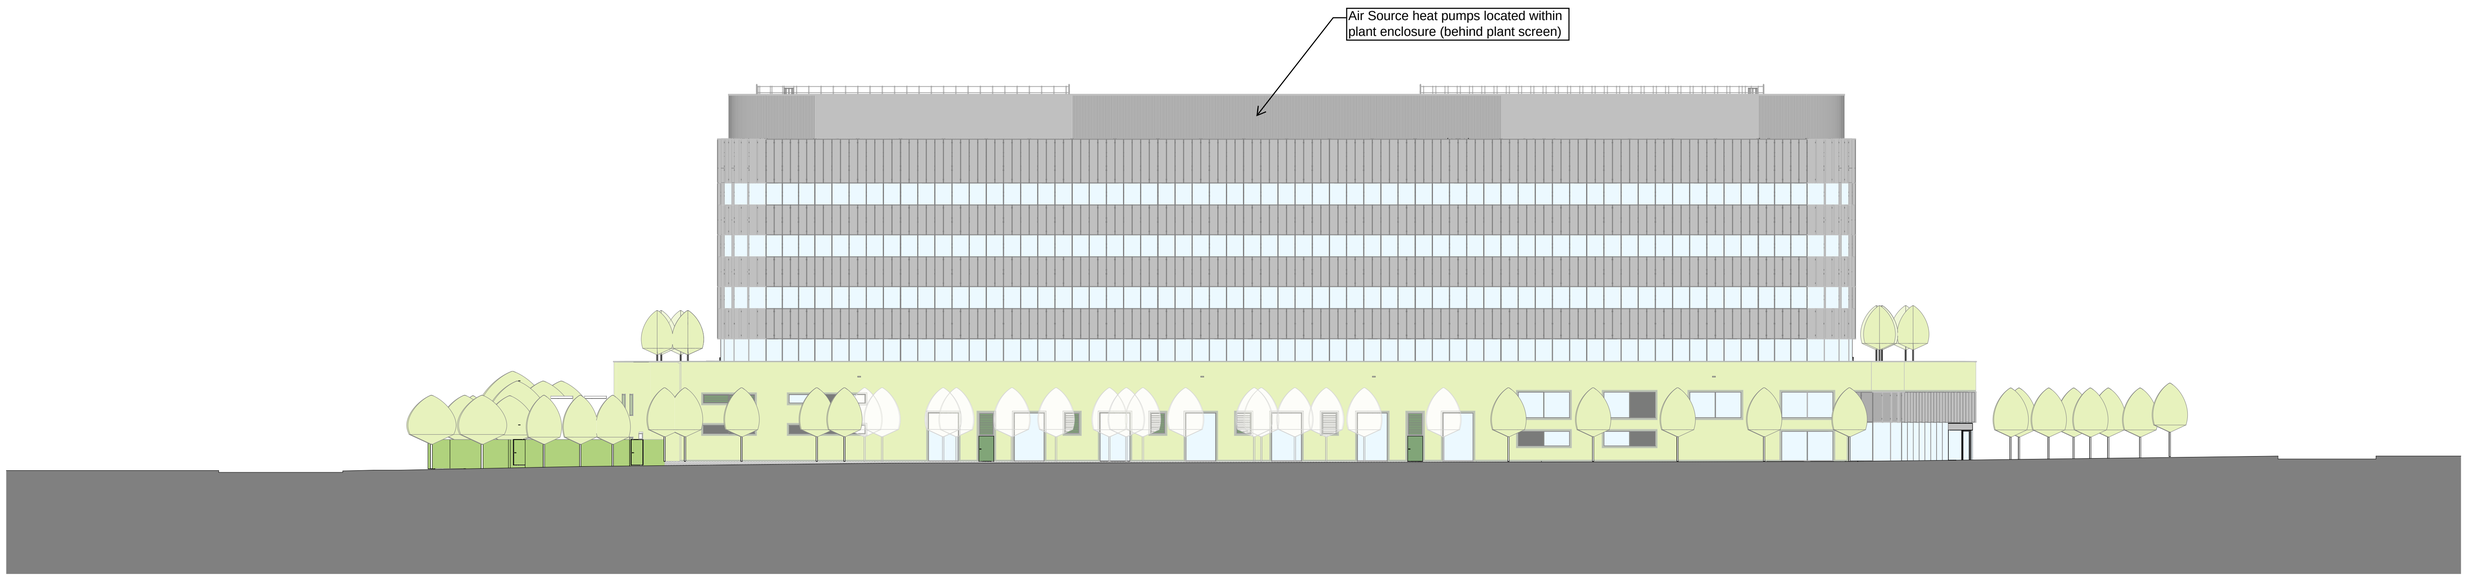


## South Elevation

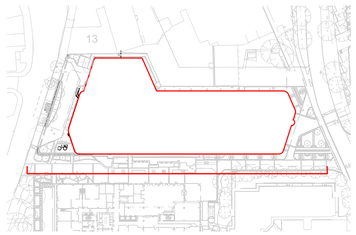


0m 5m 10m 15m 20m 25m

VISUAL SCALE 1:250 @ A1

BUILDING DESIGN PARTNERSHIP SHALL HAVE NO RESPONSIBILITY FOR ANY USE MADE OF THIS DOCUMENT OTHER THAN FOR THAT WHICH IT WAS PREPARED AND ISSUED.

ALL DIMENSIONS SHOULD BE CHECKED ON SITE. DO NOT SCALE FROM THIS DRAWING

ANY DRAWING ERRORS OR DIVERGENCIES SHOULD BE BROUGHT TO THE ATTENTION OF BUILDING DESIGN PARTNERSHIP AT THE ADDRESS SHOWN BELOW.

DRAWINGS SHALL BE READ IN CONJUNCTION WITH THE FOLLOWING BEFORE WORK COMMENCES:

- THE CDM DESIGN ISSUES REGISTER
- THE BDP RISK SERIES OF DRAWINGS
- THE PROJECT CDM RISK REGISTER

SUBJECT TO DESIGN DEVELOPMENT, SURVEY, CONSULTANT INPUT & STATUTORY APPROVAL.

NOTES

| REVISION | DESCRIPTION | DRAWN | CHECKED | DATE |
|---|---|---|---|---|
| C01 | Final construction issue | OM | PE | 30.01.26 |
| P15 | General design updates | OM | PE | 16.10.24 |
| P14 | Elevation changes to align with Design Fire Report Rev 02 as indicated | OM | MH | 23.10.23 |
| P13 | NMA Issue - Curtain walling to Science Hub realligned. Doors omitted. Louvre replaced with ribbon window. Green wall type revised. | AA | PE | 14.08.23 |
| P12 | Curtain walling to Science Hub realligned. Window added. Green wall type revised. | AA | PE | 28.07.23 |
| P11 | General design updates | KK | GW | 06.04.23 |
| P10 | General design updates | KK | GW | 29.03.23 |
| P09 | General design updates | KK | PE | 10.03.23 |
| P08 | General design updates | KK | PE | 24.02.23 |
| P07 | General design updates | KK | GW | 30.01.23 |

KEYPLAN

CLIENT

MSP MANCHESTER SCIENCE PARTNERSHIPS

11 Ducie Street
PO Box 85
Piccadilly Basin
Manchester
M60 3JA
United Kingdom

T +44 [0]161 828 2200
www.bdp.com

BDP.

PROJECT TITLE: MSP Greenheys (Private & Confidential)

BDP JOB NUMBER: P3001624

DRAWING TITLE: General arrangement - South Elevation

SCALE: As indicated @ A1

DATE FIRST ISSUED: Feb 22

DRAWING No.: GRE-BDP-ZZ-XX-DR-A-20101

REVISION: C01

Final Construction Issue - This drawing records the final design information issued to the Contractor. Construction may have varied from the arrangements shown and tolerance zones may have been utilised during construction. Any dimensions must be checked on site.


Final Construction Issue - This drawing records the final design information issued to the Contractor. Construction may have varied from the arrangements shown and tolerance zones may have been utilised during construction. Any dimensions must be checked on site.




## West Elevation




## East Elevation

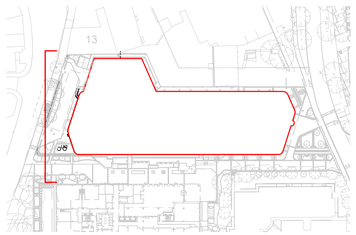

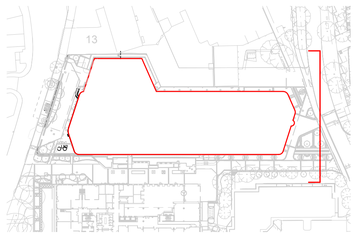
0m 5m 10m 15m 20m 25m

VISUAL SCALE 1:250 @ A1

BUILDING DESIGN PARTNERSHIP SHALL HAVE NO RESPONSIBILITY FOR ANY USE MADE OF THIS DOCUMENT OTHER THAN FOR THAT WHICH IT WAS PREPARED AND ISSUED.

ALL DIMENSIONS SHOULD BE CHECKED ON SITE. DO NOT SCALE FROM THIS DRAWING

ANY DRAWING ERRORS OR DIVERGENCIES SHOULD BE BROUGHT TO THE ATTENTION OF BUILDING DESIGN PARTNERSHIP AT THE ADDRESS SHOWN BELOW.

DRAWINGS SHALL BE READ IN CONJUNCTION WITH THE FOLLOWING BEFORE WORK COMMENCES:

- THE CDM DESIGN ISSUES REGISTER
- THE BDP RISK SERIES OF DRAWINGS
- THE PROJECT CDM RISK REGISTER

SUBJECT TO DESIGN DEVELOPMENT, SURVEY, CONSULTANT INPUT & STATUTORY APPROVAL.

NOTES

| REVISION | DESCRIPTION | DRAWN | CHECKED | DATE |
|---|---|---|---|---|
| C01 | Final construction issue | OM | PE | 30.01.26 |
| P13 | NMA Issue - Curtain walling to Science Hub realligned. Doors omitted. Louvre replaced with ribbon window. Green wall type revised. | AA | PE | 14.08.23 |
| P12 | Curtain walling to Science Hub realligned. Green wall type revised. | AA | PE | 28.07.23 |
| P11 | General design updates | KK | GW | 06.04.23 |
| P10 | General design updates | KK | GW | 29.03.23 |

KEY PLAN

| REVISION | DESCRIPTION | DRAWN | CHECKED | DATE |
|---|---|---|---|---|
| P09 | General design updates | KK | PE | 10.03.23 |
| P08 | General design updates | KK | PE | 24.02.23 |
| P07 | General design updates | KK | GW | 30.01.23 |
| P06 | General design updates | KK | GW | 09.12.22 |
| P05 | General design updates | KK | GW | 25.11.22 |
| P04 | General design updates | KK | GW | 17.10.22 |
| P03 | General design updates | KK | GW | 26.08.22 |
| P02 | General design updates | AM | GW | 29.07.22 |
| P01 | First Issue | KK | GW | 18.07.22 |

CLIENT

MSP MANCHESTER SCIENCE PARTNERSHIPS

11 Ducie Street
PO Box 85
Piccadilly Basin
Manchester
M60 3JA
United Kingdom

T +44 (0)161 828 2200
www.bdp.com

BDP.

PROJECT TITLE: MSP Greenheys (Private & Confidential)

BDP JOB NUMBER: P3001624

DRAWING TITLE: General arrangement - West Elevation & East Elevation

SCALE: As indicated @ A1


DATE FIRST ISSUED: Feb 22

DRAWING No.: GRE-BDP-ZZ-XX-DR-A-20102

REVISION: C01


Final Construction Issue - This drawing records the final design information issued to the Contractor. Construction may have varied from the arrangements shown and tolerance zones may have been utilised during construction. Any dimensions must be checked on site.


Final Construction Issue - This drawing records the final design information issued to the Contractor. Construction may have varied from the arrangements shown and tolerance zones may have been utilised during construction. Any dimensions must be checked on site.

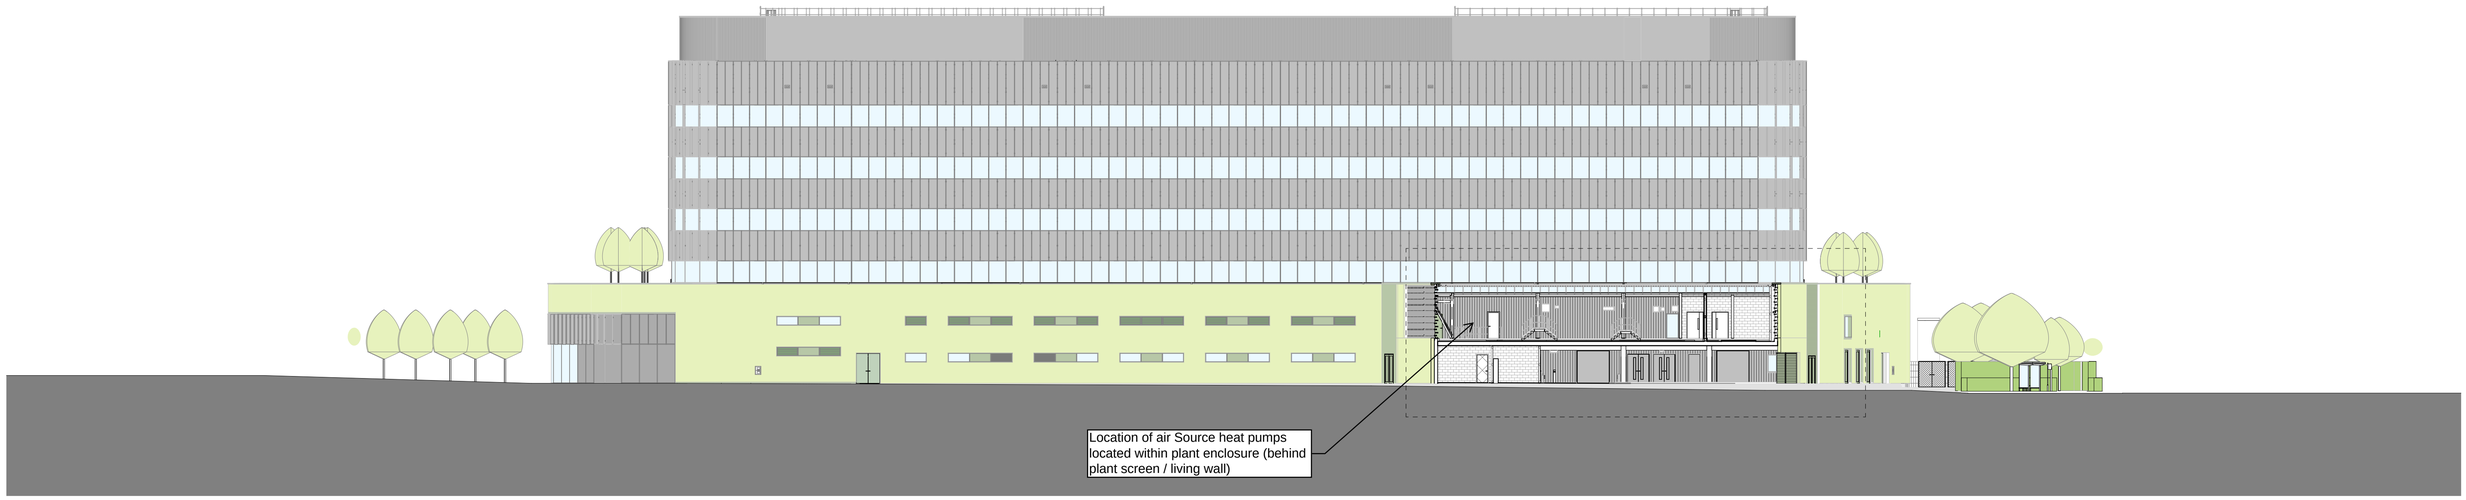


## North Elevation A

NOTE:
Elevation cutting through the service yard area

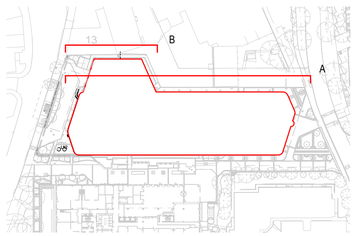

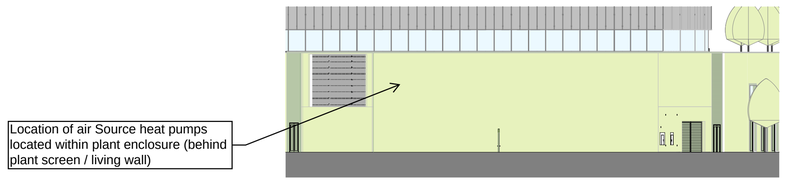
## North Elevation B

0m 5m 10m 15m 20m 25m

VISUAL SCALE 1:250 @ A1

BUILDING DESIGN PARTNERSHIP SHALL HAVE NO RESPONSIBILITY FOR ANY USE MADE OF THIS DOCUMENT OTHER THAN FOR THAT WHICH IT WAS PREPARED AND ISSUED.

ALL DIMENSIONS SHOULD BE CHECKED ON SITE. DO NOT SCALE FROM THIS DRAWING

ANY DRAWING ERRORS OR DIVERGENCIES SHOULD BE BROUGHT TO THE ATTENTION OF BUILDING DESIGN PARTNERSHIP AT THE ADDRESS SHOWN BELOW.

DRAWINGS SHALL BE READ IN CONJUNCTION WITH THE FOLLOWING BEFORE WORK COMMENCES:

- THE CDM DESIGN ISSUES REGISTER
- THE BDP RISK SERIES OF DRAWINGS
- THE PROJECT CDM RISK REGISTER

SUBJECT TO DESIGN DEVELOPMENT, SURVEY, CONSULTANT INPUT & STATUTORY APPROVAL.

NOTES

| REVISION | DESCRIPTION | DRAWN | CHECKED | DATE |
|---|---|---|---|---|
| C01 | Final construction issue | OM | PE | 30.01.26 |

| REVISION | DESCRIPTION | DRAWN | CHECKED | DATE |
|---|---|---|---|---|
| P15 | General design updates | OM | PE | 16.10.24 |
| P14 | NMA Issue - Curtain walling to Science Hub realligned. Doors omitted. Louvre replaced with ribbon window. Green wall type revised. | AA | PE | 14.08.23 |
| P13 | Curtain walling to Science Hub realligned. Window added. Green wall type revised. | AA | PE | 28.07.23 |
| P12 | General design updates | KK | GW | 06.04.23 |
| P11 | General design updates | KK | GW | 29.03.23 |
| P10 | General design updates | KK | PE | 10.03.23 |

KEYPLAN

CLIENT

MSP MANCHESTER SCIENCE PARTNERSHIPS

BDP.
11 Ducie Street
PO Box 85
Piccadilly Basin
Manchester
M60 3JA
United Kingdom

T +44 [0]161 828 2200
www.bdp.com

PROJECT TITLE: MSP Greenheys (Private & Confidential)

BDP JOB NUMBER: P3001624

DRAWING TITLE: General arrangement - North Elevation

SCALE: As indicated @ A1


DATE FIRST ISSUED: Feb 22

DRAWING No: GRE-BDP-ZZ-XX-DR-A-20100

REVISION: C01

Final Construction Issue - This drawing records the final design information issued to the Contractor. Construction may have varied from the arrangements shown and tolerance zones may have been utilised during construction. Any dimensions must be checked on site.

Final Construction Issue - This drawing records the final design information issued to the Contractor. Construction may have varied from the arrangements shown and tolerance zones may have been utilised during construction. Any dimensions must be checked on site.

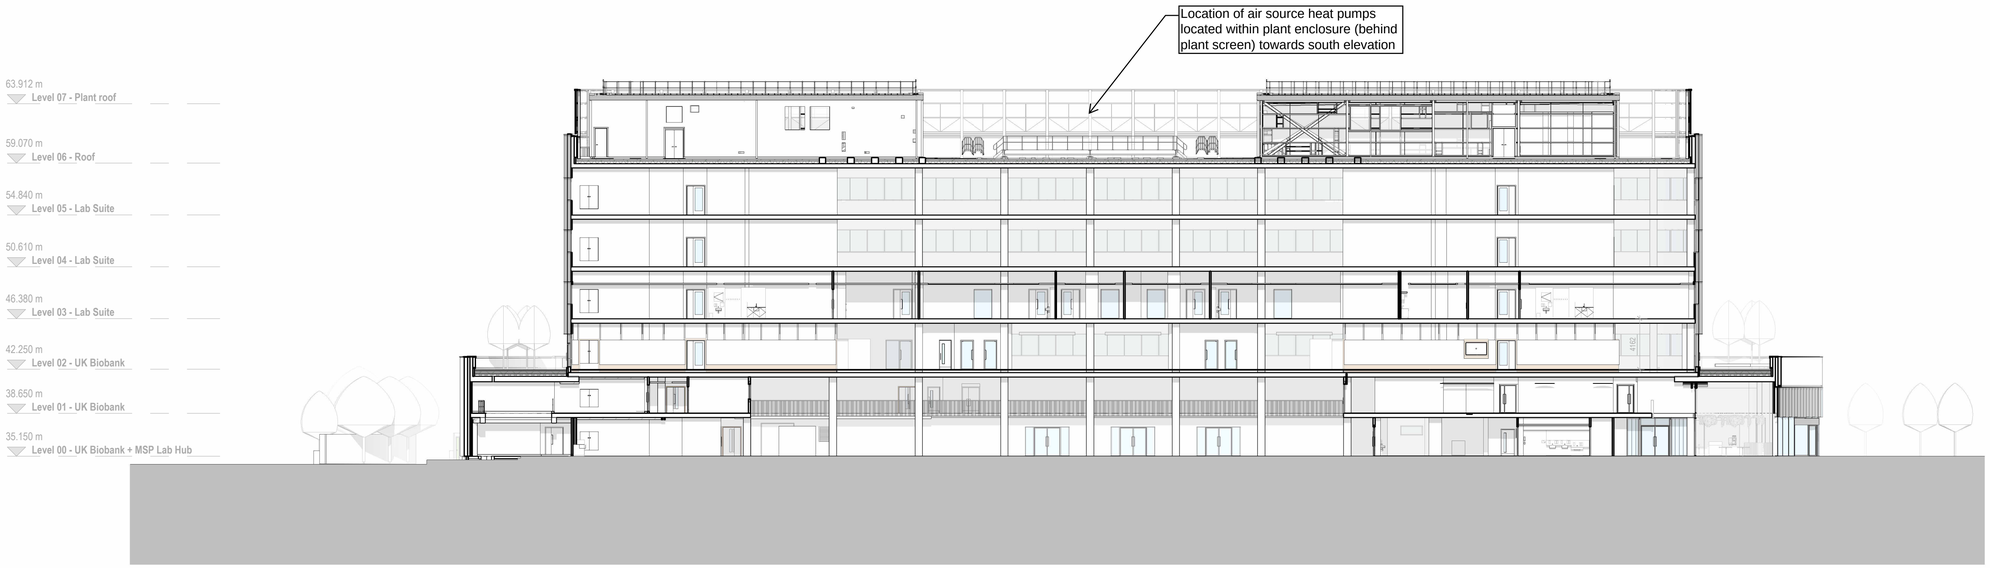


## Section A




## Section B




## Section C




0m 5m 10m 15m 20m 25m

VISUAL SCALE 1:250 @ A1

BUILDING DESIGN PARTNERSHIP SHALL HAVE NO RESPONSIBILITY FOR ANY USE MADE OF THIS DOCUMENT OTHER THAN FOR THAT WHICH IT WAS PREPARED AND ISSUED.

ALL DIMENSIONS SHOULD BE CHECKED ON SITE. DO NOT SCALE FROM THIS DRAWING

ANY DRAWING ERRORS OR DIVERGENCIES SHOULD BE BROUGHT TO THE ATTENTION OF BUILDING DESIGN PARTNERSHIP AT THE ADDRESS SHOWN BELOW.

DRAWINGS SHALL BE READ IN CONJUNCTION WITH THE FOLLOWING BEFORE WORK COMMENCES:

- THE CDM DESIGN ISSUES REGISTER
- THE BDP RISK SERIES OF DRAWINGS
- THE PROJECT CDM RISK REGISTER

SUBJECT TO DESIGN DEVELOPMENT, SURVEY, CONSULTANT INPUT & STATUTORY APPROVAL.

NOTES

| REVISION | DESCRIPTION | DRAWN | CHECKED | DATE |
|---|---|---|---|---|
| C01 | Final construction issue | OM | PE | 30.01.26 |
| P10 | General design updates | OM | PE | 16.10.24 |

KEYPLAN

| REVISION | DESCRIPTION | DRAWN | CHECKED | DATE |
|---|---|---|---|---|
| P09 | Non material amendment issue | AA | PE | 14.08.23 |
| P08 | Updates as clouded | AA | PE | 28.07.23 |
| P07 | General design updates | KK | GW | 06.04.23 |
| P06 | General design updates | KK | GW | 29.03.23 |
| P05 | General design updates | KK | PE | 10.03.23 |
| P04 | General design updates | KK | PE | 24.02.23 |
| P03 | General design updates | KK | GW | 26.08.22 |
| P02 | General design updates | PE | GW | 07.07.22 |
| P01 | First Issue | PE | GW | 24.02.22 |

CLIENT

MSP MANCHESTER SCIENCE PARTNERSHIPS

11 Ducie Street
PO Box 85
Piccadilly Basin
Manchester
M60 3JA
United Kingdom

T +44 (0)161 828 2200
www.bdp.com

BDP.

PROJECT TITLE: MSP Greenheys (Private & Confidential)

BDP JOB NUMBER: P3001624

DRAWING TITLE: General arrangement - Sections A & B

SCALE: As indicated @ A1

DATE FIRST ISSUED: Feb 22

DRAWING No: GRE-BDP-ZZ-XX-DR-A-20103

REVISION: C01

Final Construction Issue - This drawing records the final design information issued to the Contractor. Construction may have varied from the arrangements shown and tolerance zones may have been utilised during construction. Any dimensions must be checked on site.