
Notes.
All details existing, unless marked proposed
Original drawing size A4
Scaled dimensions should not be taken from this drawing unless authorised.

Site Boundary

Advert Location

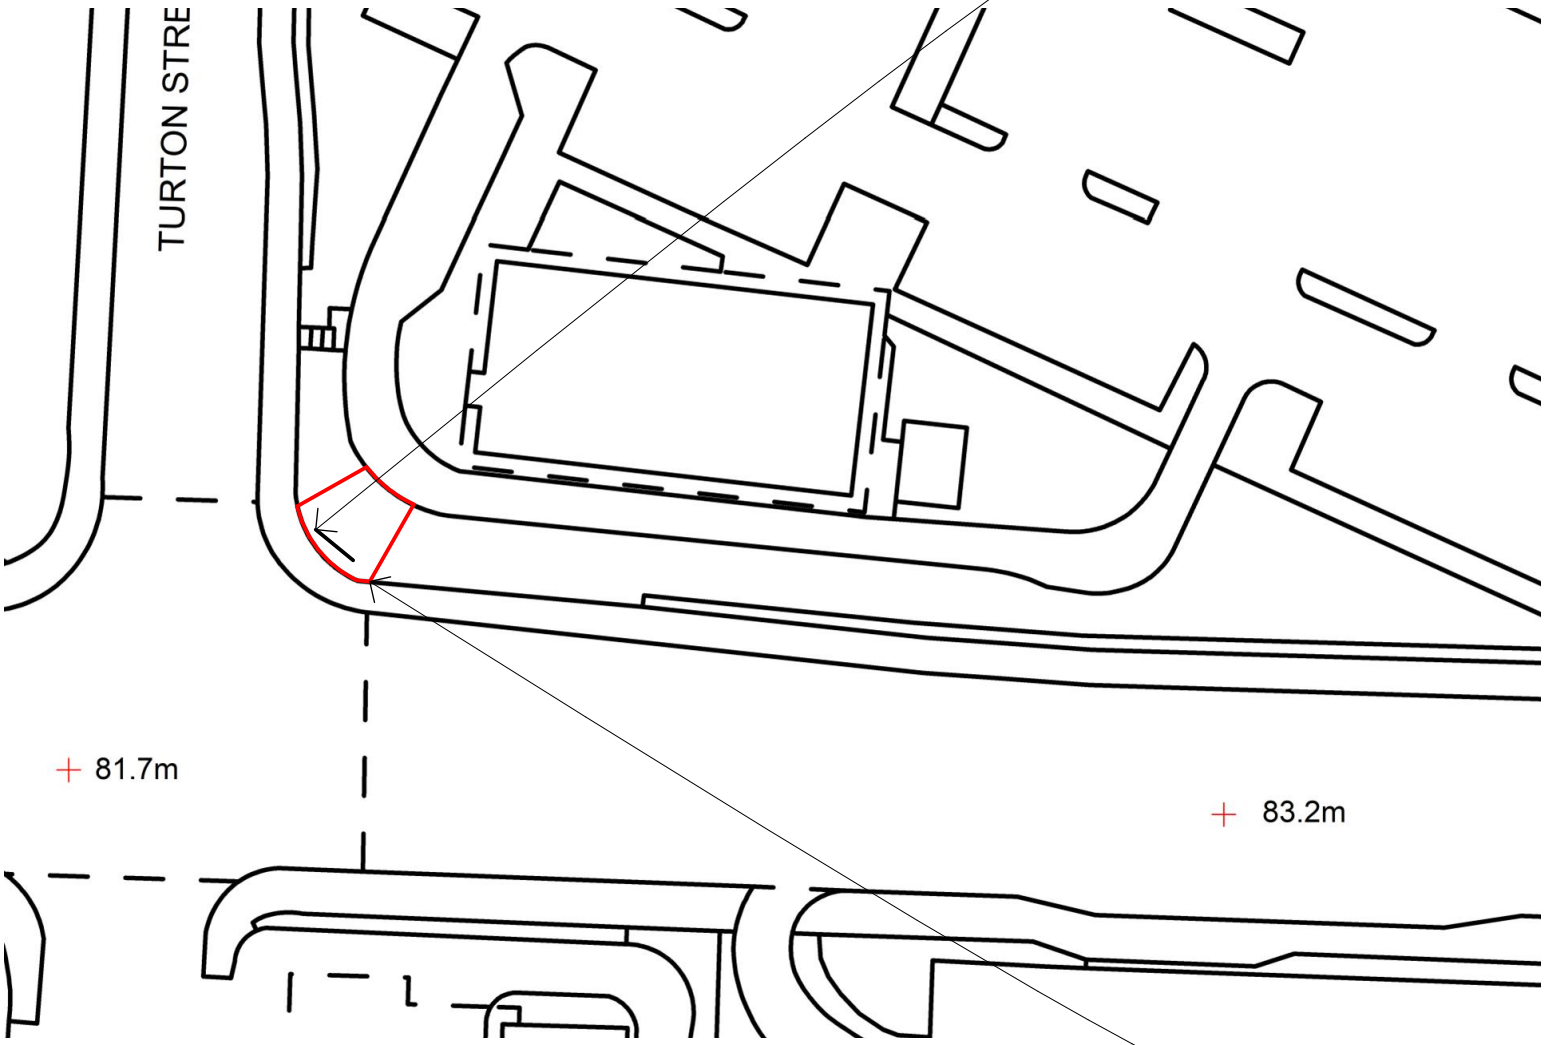

ArdentLand
7 Bell Yard
London
WC2A 2JR
0203 925 4603
www.ardentland.com

Ardent Land Ref:

-

Project

Totems at Lime Square,
Ashton Old Road, Openshaw,
Manchester,
M11 1DA

Drawing Name

Site Plan - Sign 1 - Proposed

Drawing Status

PLANNING

Revision

- First Formal Issue CODO

Date

21.04.2026

Drawing Scale @ A4

1:500

Layout ID **Revision**

T4951 A4 051

Turnkey A4