


AlamPlans. Tel: 0788 989 7159 Email: Alamplans@outlook.com Web: AlamPlans.com

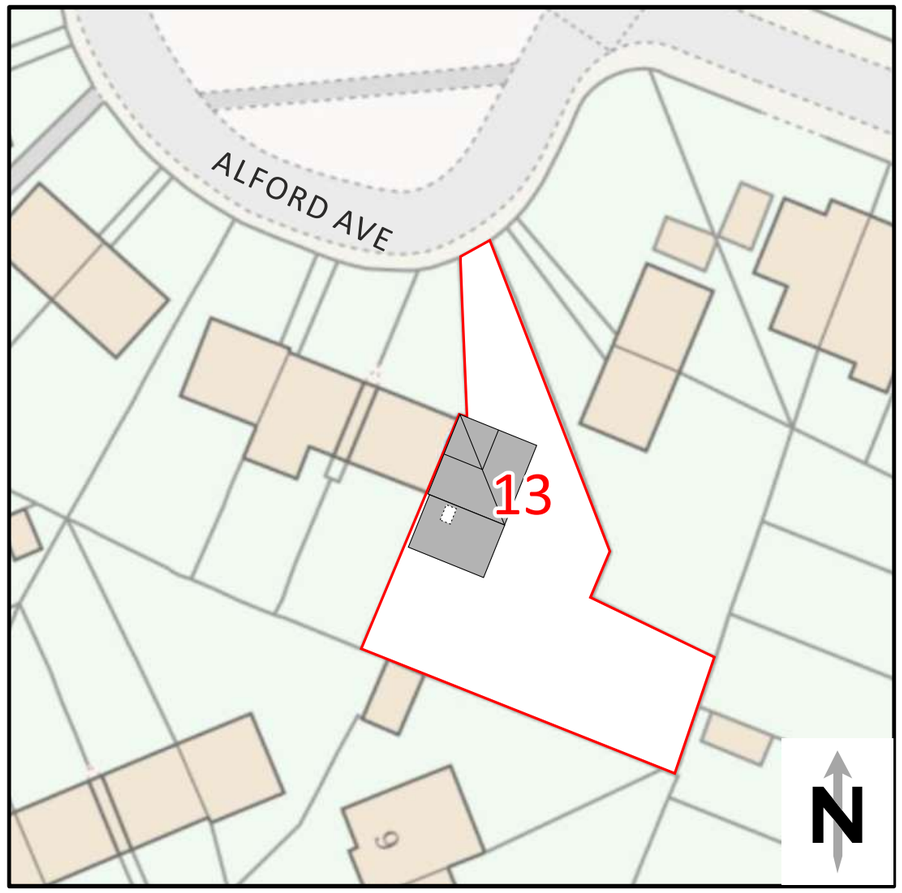

Proposed Site Plan Scale 1:500

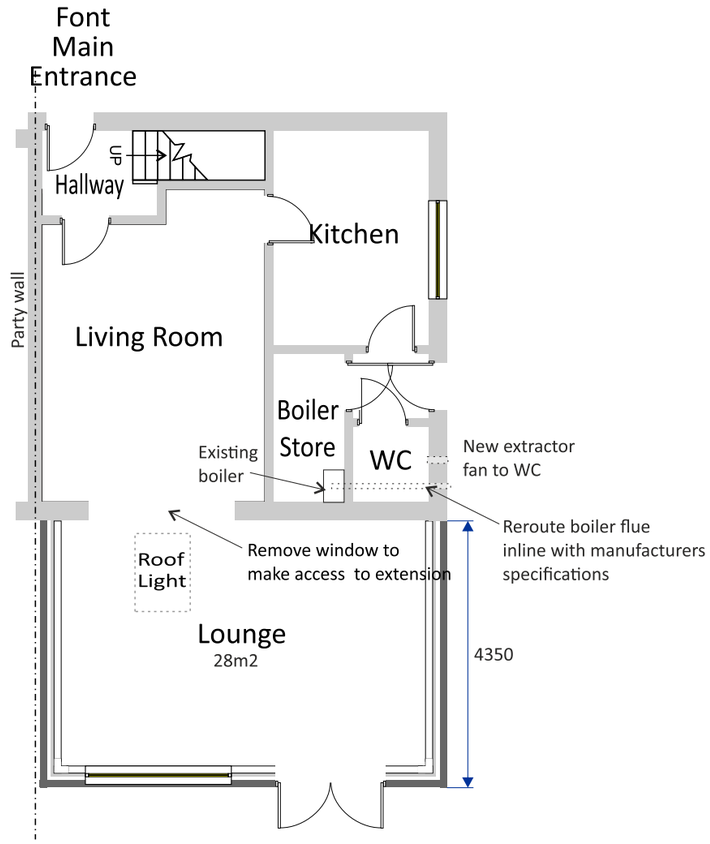

Proposed Ground Floor Plan Scale 1:100

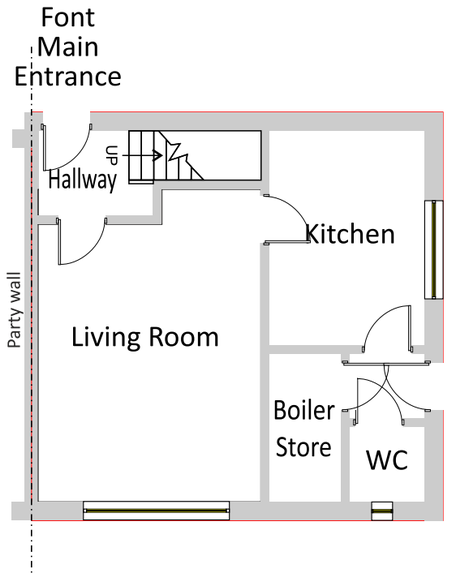


Existing Ground Floor Plan Scale 1:100

PROJECT: SINGLE STOREY REAR EXTENSION Address: 13 Alford Ave, Manchester. M20 1AQ	DRAWING TITLE: EXT & PROP PLANS	Status: PLANNING	Scale: 1:100@A3	Date Drawn: 02/05/2026	Drawing Ref: M201AQ13 Page 1 of 5


Roof to be in grey concrete tiles
to math existing

Walls to be in red brick
to match existing

Windows and doors to be in white
pvc to math existing

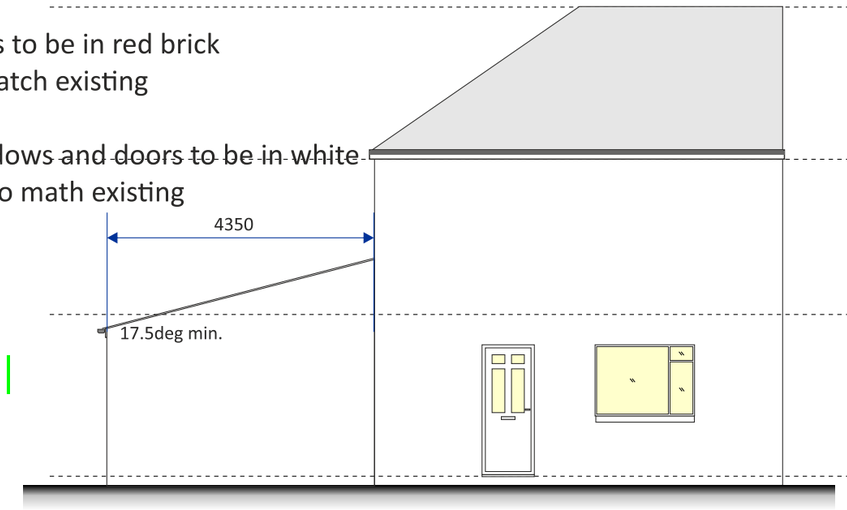

Proposed East Elevation Scale 1:100

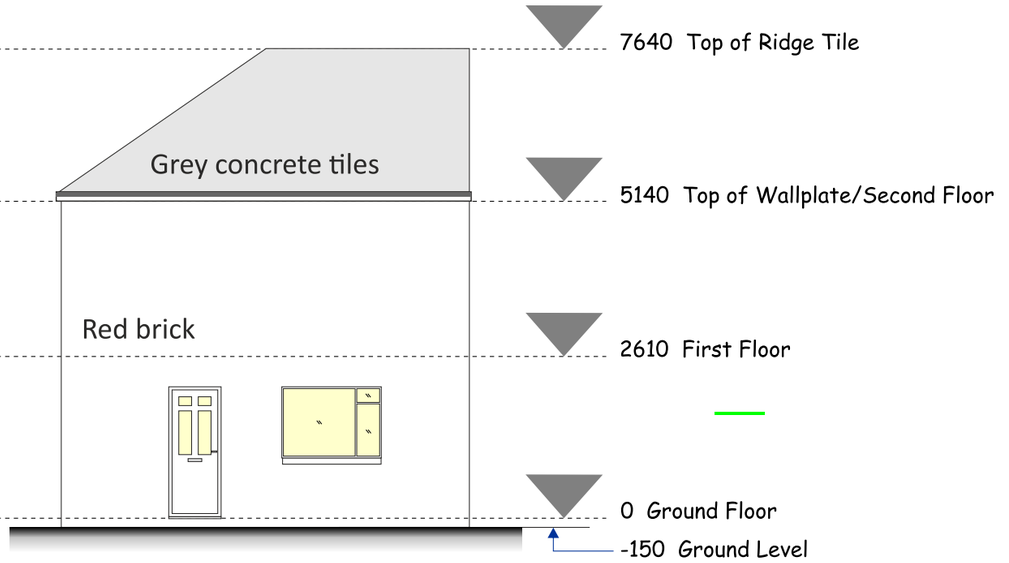

Existing East Elevation Scale 1:100


Roof to be in grey concrete tiles
to math existing

Walls to be in red brick
to match existing

Windows and doors to be in white
pvc to math existing



Proposed South Elevation Scale 1:100

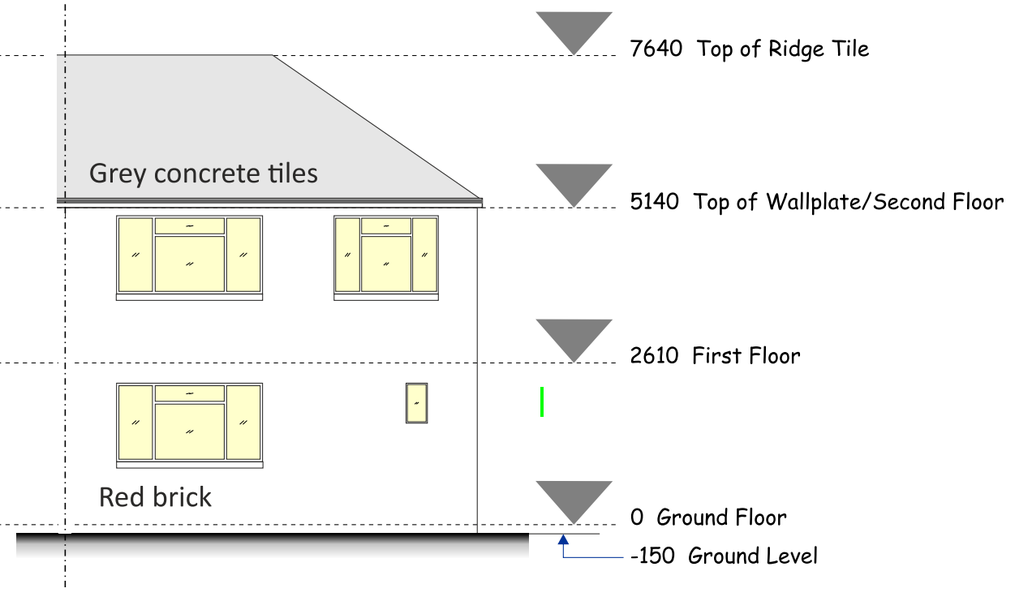

Existing South Elevation Scale 1:100

AlamPlans.
Tel: 0788 989 7159
Email: Alamplans@outlook.com
Web: AlamPlans.co

PROJECT: SINGLE STOREY REAR EXTENSION
Address: 13 Alford Ave, Manchester. M20 1AQ

DRAWING TITLE: EXT & PROP ELEVATIONS

Status: PLANNING

Scale: 1:100@A3

Date Drawn: 02/05/2026

Drawing Ref: M201AQ13