


EXISTING FRONT ELEVATION

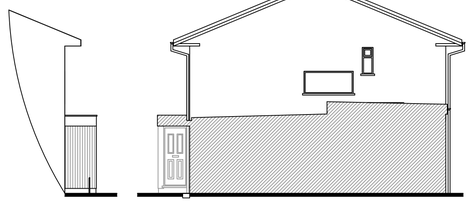


EXISTING FRONT SIDE ELEVATION 'B' no changes proposed

EXISTING SIDE ELEVATION 'A'




EXISTING REAR ELEVATION

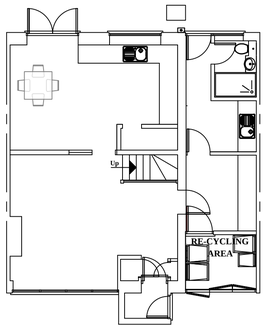


EXISTING GROUND FLOOR PLAN




EXISTING FRONT ELEVATION no changes proposed

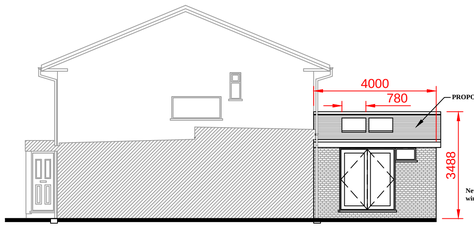


PROPOSED SIDE ELEVATION 'A'

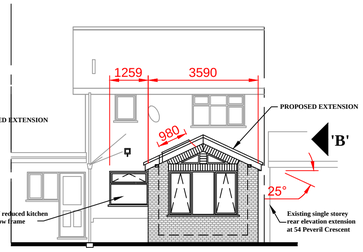

PROPOSED REAR ELEVATION

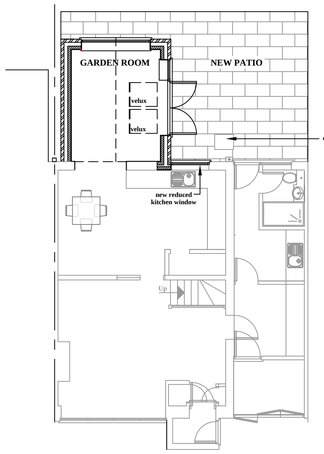


PROPOSED GROUND FLOOR PLAN

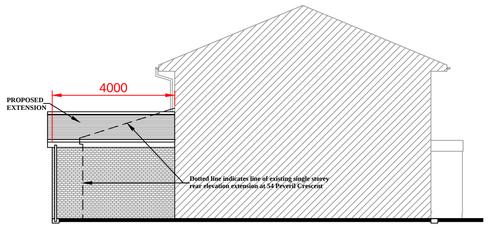

PROPOSED SIDE ELEVATION 'B'

ST JOHNS RC PRIMARY SCHOOL
CHORLTON-CUM-HARDY
MANCHESTER

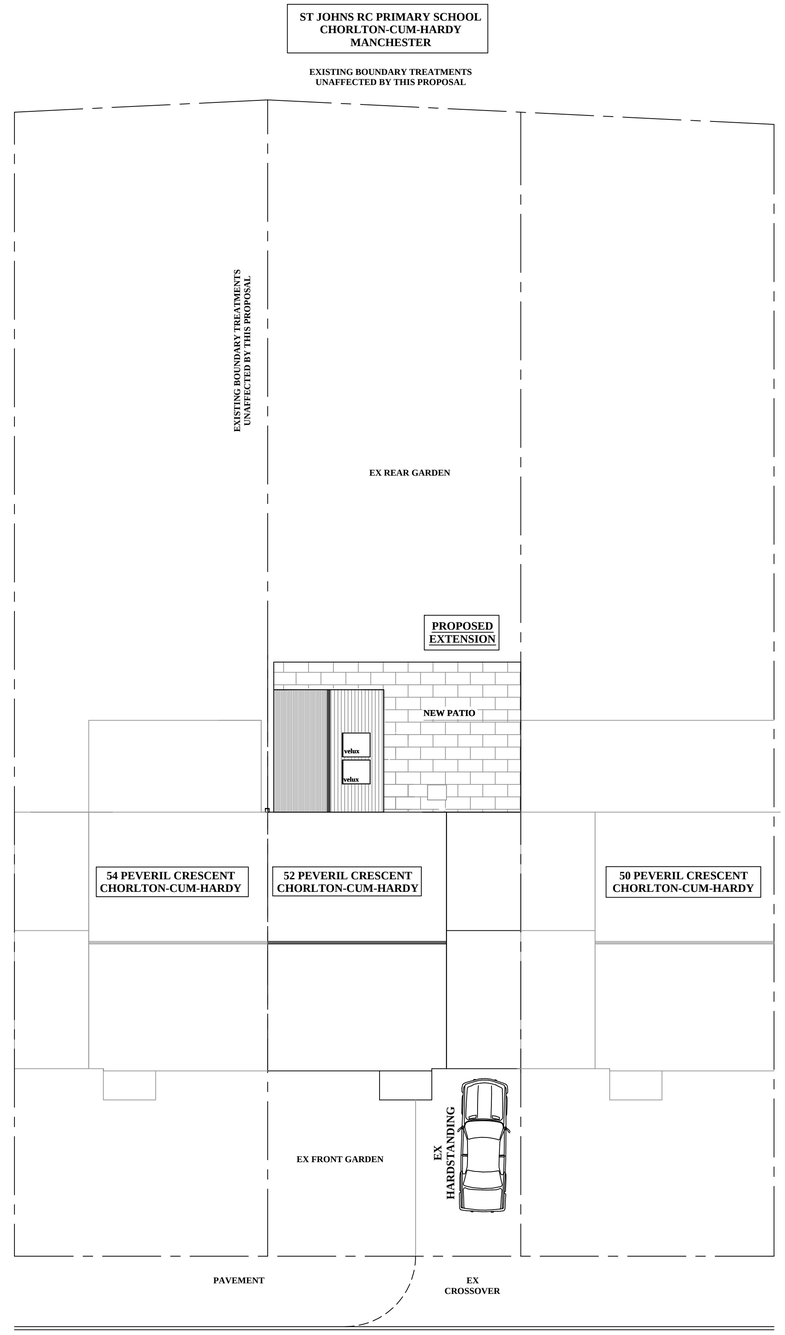

PROPOSED SITE PLAN 1:100

=== PEVERIL CRESCENT ===

NOTE ALL NEW EXTERNAL BUILDING MATERIALS MUST MATCH THE EXISTING MAINHOUSE FOR TYPE COLOUR TEXTURE AND WHERE POSSIBLE MANUFACTURE OR BE AS CLOSE AS PRACTICALLY POSSIBLE

0 1 2 3 4 5

SCALE BAR : METRES

Rev	Description	By	Date
x	xxx	xxx	xx/xx/xx

Initial Issue: xx/xx/xx

Project Title: PROPOSED EXTENSION

Project Address: 52 PEVERIL CRESCENT CHORLTON -CUM-HARDY M21 9WS

Drawn by: DAC | Checked by: DAC

Date: 12/05/26 | Scale: 1:100 @ A3

DAC Designs
100 Cromwell Road
Stretford
Manchester
M32 8QL
Tel:- 0161 865 9340
Mob:- 07857 656 323

Drawing No. 12-05-26-1

Revision -