
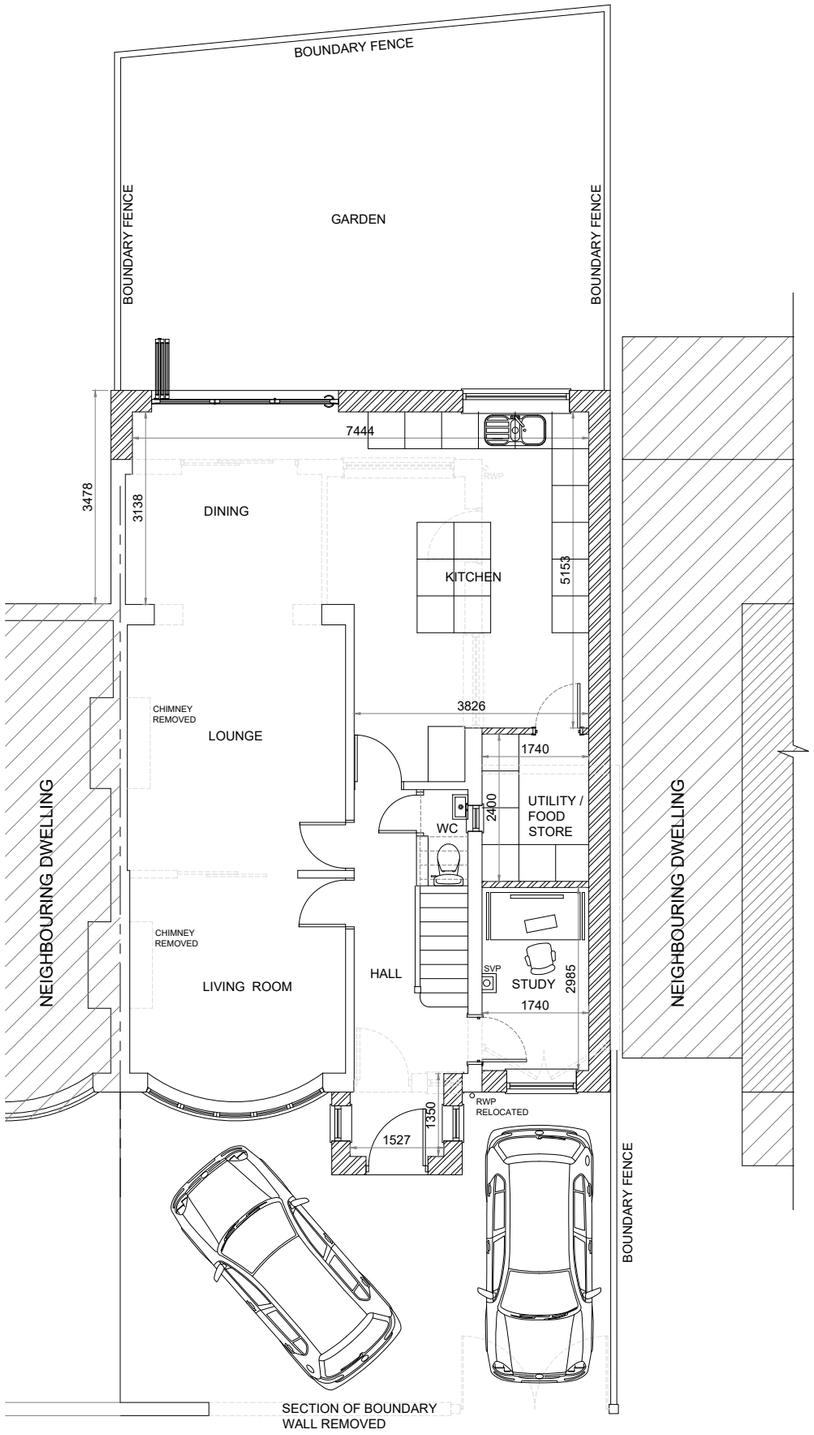


PROPOSED GROUND FLOOR PLAN

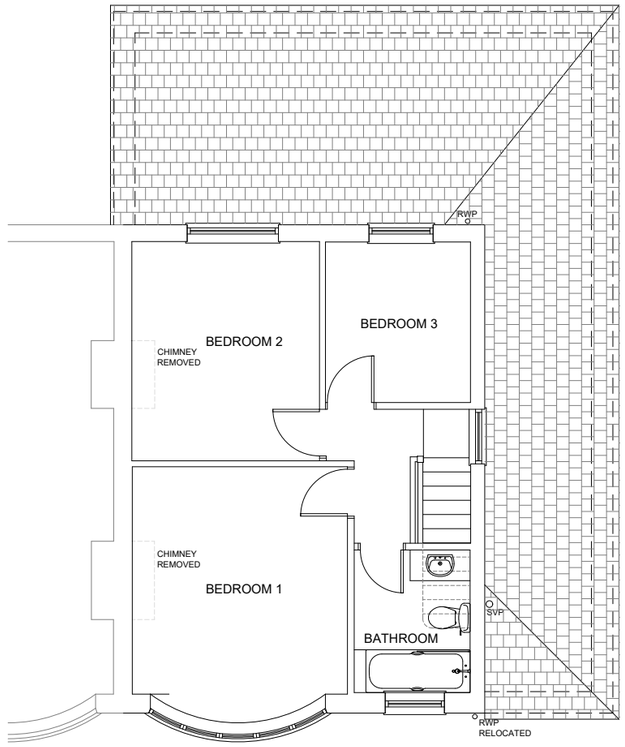

PROPOSED FIRST FLOOR PLAN

0 5m

SCALE 1:100

PROJECT	PROPOSED ALTERATIONS / EXTENSION 76 VICTORIA ROAD FALLOWFIELD, M14 6BZ	TITLE PROPOSED PLANS	DRG No. 541/03
CLIENT		DATE 15.04.26	
		SCALE 1:100 (A3)	AMENDMENT B