
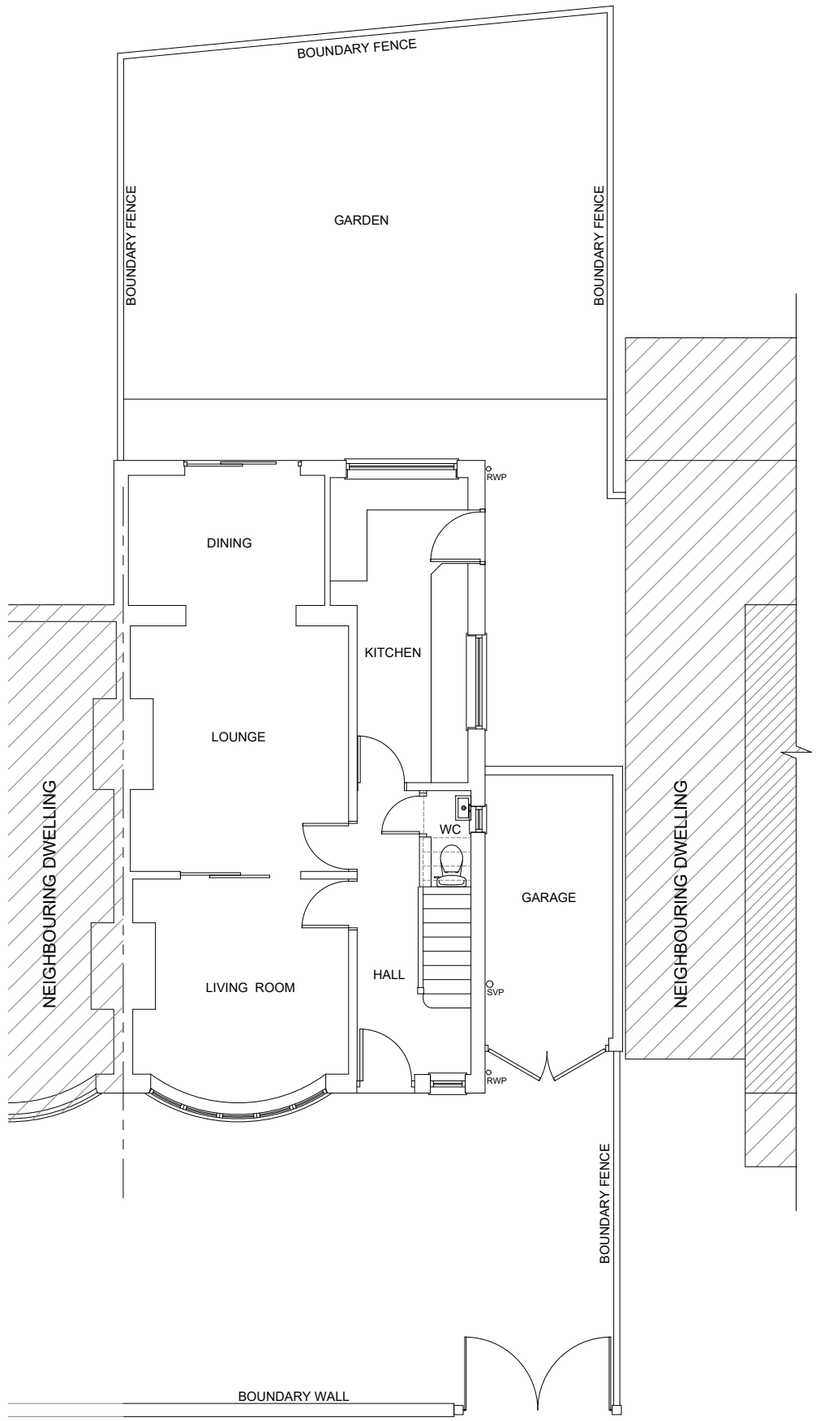


EXISTING GROUND FLOOR PLAN

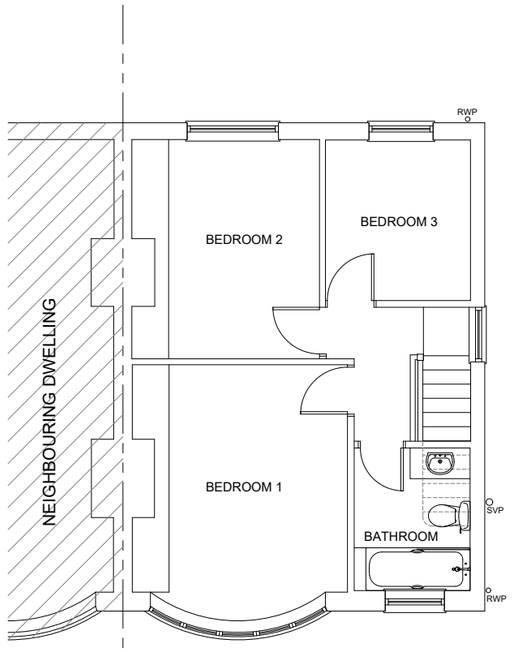

EXISTING FIRST FLOOR PLAN

0 5m

SCALE 1:100

PROJECT: PROPOSED ALTERATIONS / EXTENSION 76 VICTORIA ROAD FALLOWFIELD, M14 6BZ	TITLE: EXISTING PLANS		DRG No. 541/01
CLIENT:		DATE 15.04.26	
		SCALE 1:100 (A3)	AMENDMENT A