

PURPOSE OF ISSUE	PLANNING


All information should be checked by the contractor on site before commencing work. Any discrepancies should be reported to the designer immediately. All rights are reserved and are not transferable. Unauthorised reproductions of this drawing are not permitted.

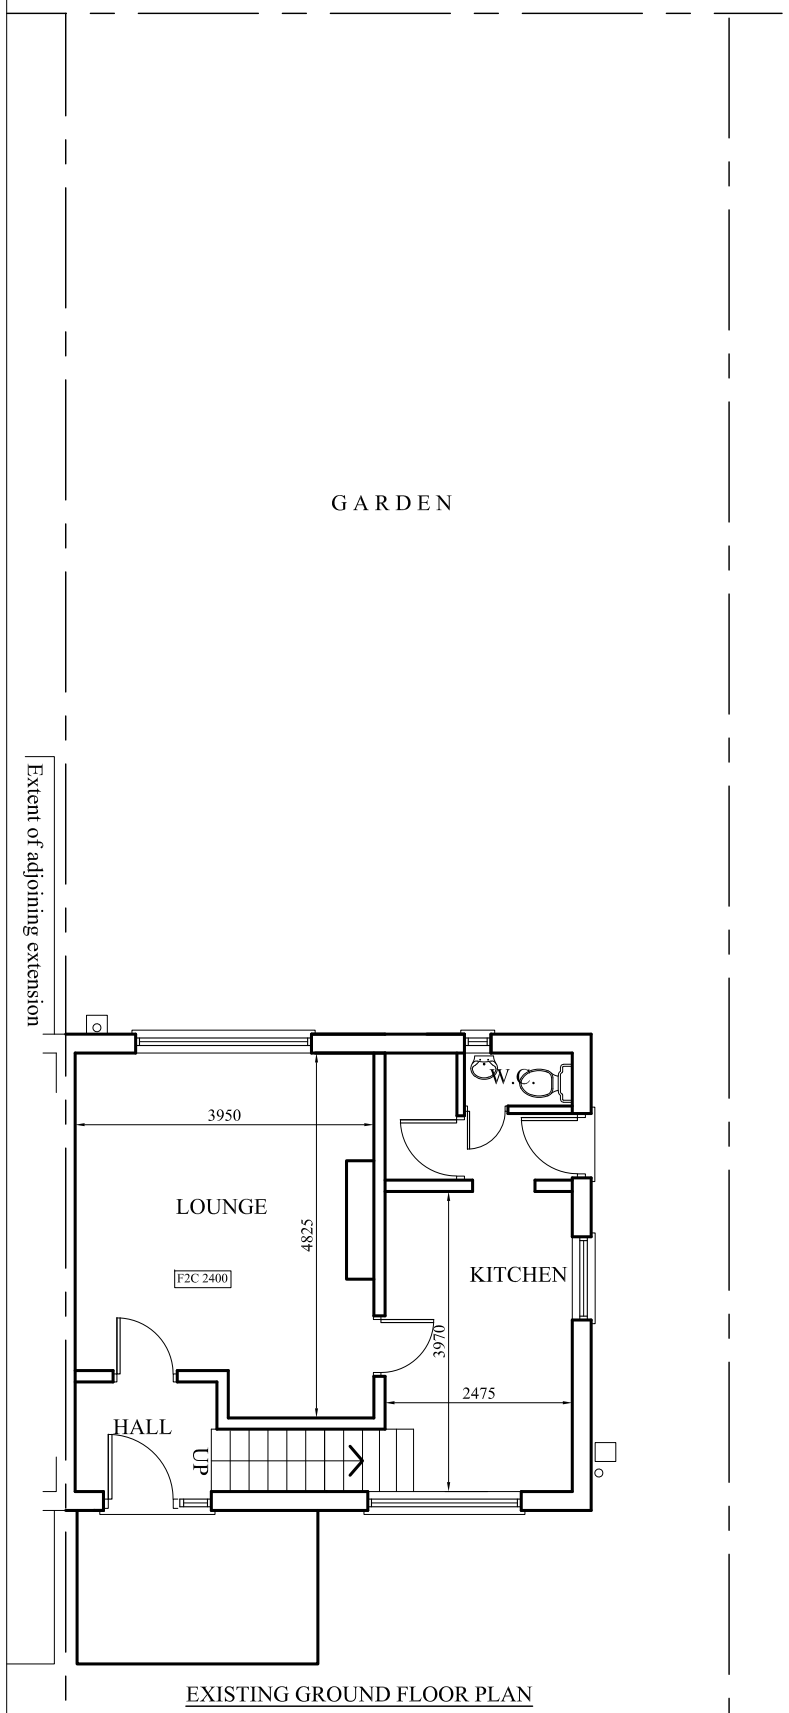

EXISTING GROUND FLOOR PLAN

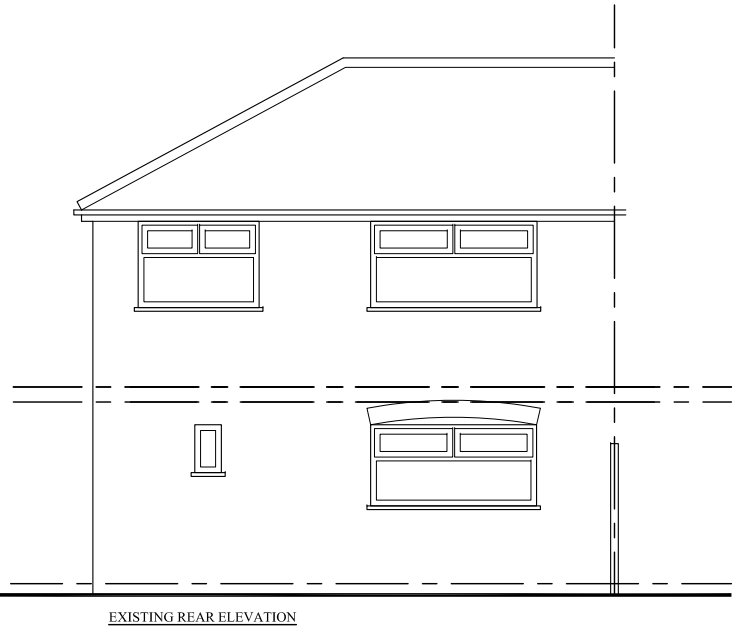


EXISTING REAR ELEVATION

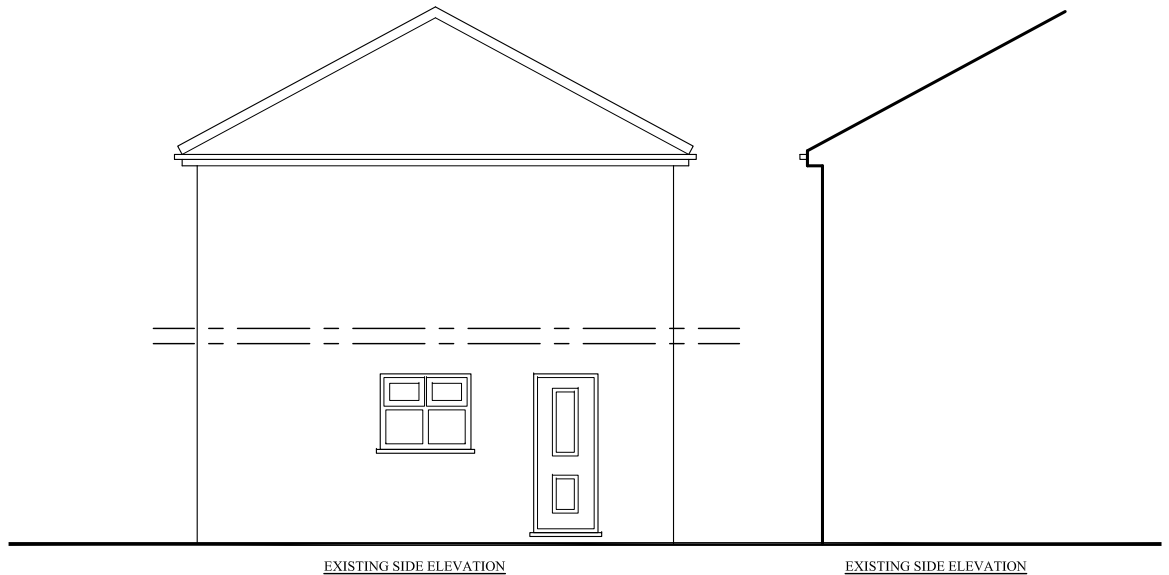

EXISTING SIDE ELEVATION

EXISTING SIDE ELEVATION

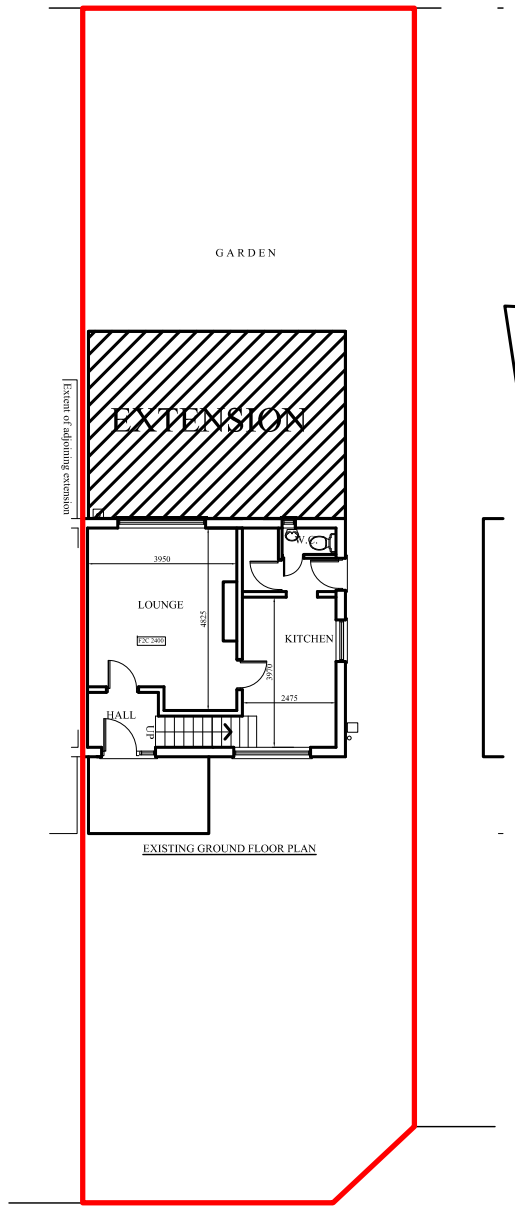

EXISTING GROUND FLOOR PLAN

SITE PLAN 1:200

PROJECT
7 Ecclestone Avenue, Fallowfield

CLIENT
Mr. Rafaqat Ali Butt

DRAWING TITLE
Existing Plan

JOB No	DRAWING No
-	NA-B01

SCALE	DATE	REVISION
1:100@A3	May 2026	

DRAWN	CHECKED BY
NA	-

t: 0782 895 3405
e: nadesignandbuilds@gmail.com

na design