


PROPOSED FRONT ELEVATION

PROPOSED SIDE ELEVATION

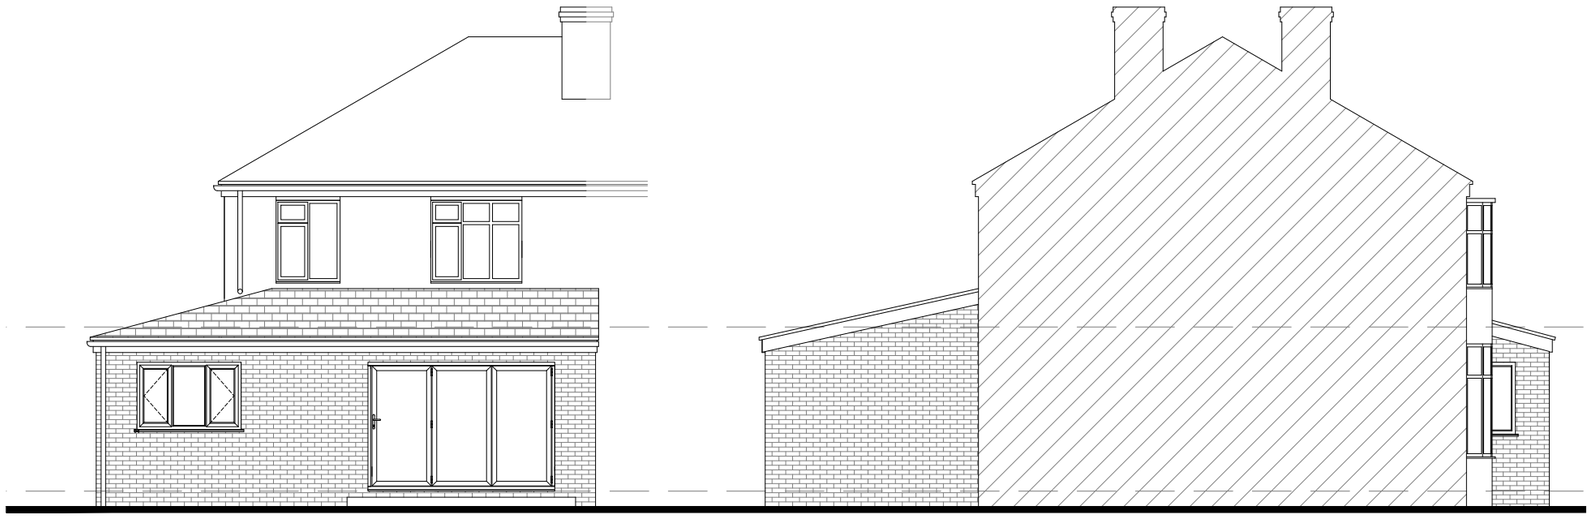

PROPOSED REAR ELEVATION

PROPOSED SIDE ELEVATION

0 5m

SCALE 1:100

PROJECT: PROPOSED ALTERATIONS / EXTENSION 76 VICTORIA ROAD FALLOWFIELD, M14 6BZ	TITLE: PROPOSED ELEVATIONS		DRG No. 541/04
CLIENT		DATE 15.04.26	
		SCALE 1:100 (A3)	AMENDMENT B