
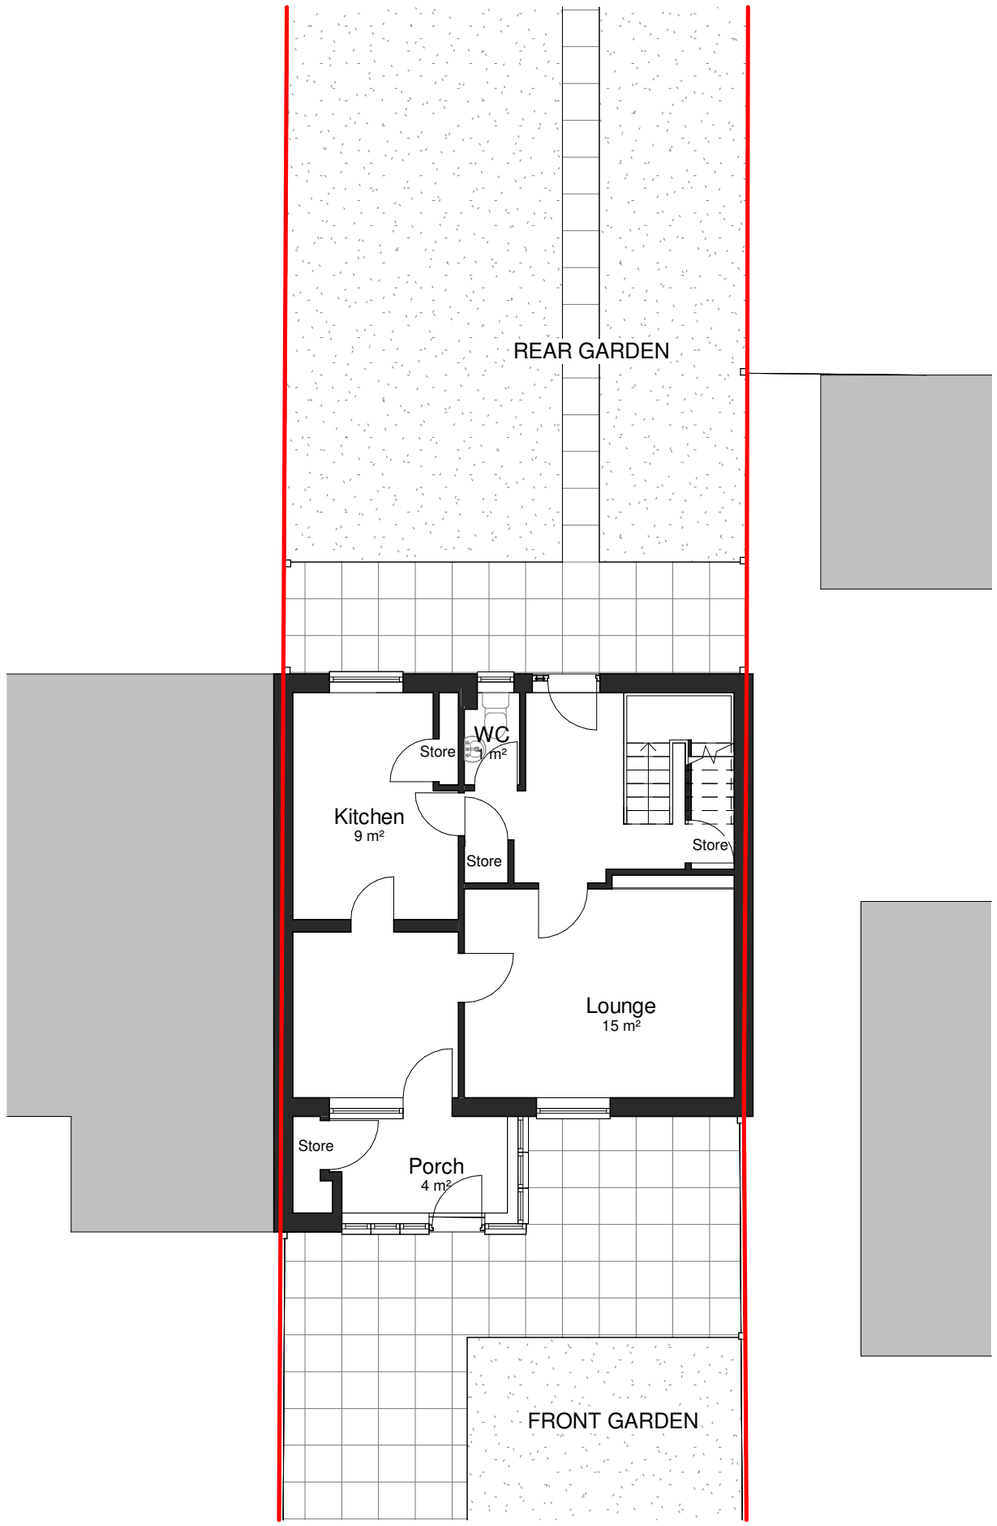


1 Existing Ground Floor Plan

1 : 100

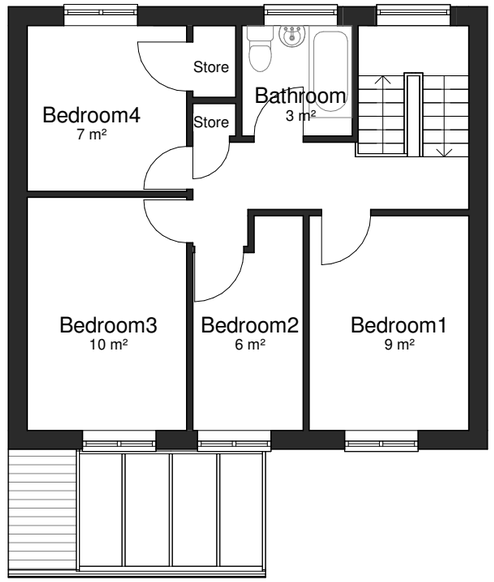

2 Existing First Floor Plan

1 : 100

0 1 2 3 4m

1:100

create it studios
Architects

General Notes

The Architect shall have no responsibility for any use made of this document other than for that which it was prepared and issued.
All dimensions should be checked on site.
To be read in conjunction with all other Consultant's drawings.
The Architect to be immediately notified of any discrepancies.
Copyright on this drawing retained by the Architect.

LEGEND

Site Boundary

No.	Date	Dwn	Chk	App	Revision or reason for issue
P1	09/04/26	AK		SH	Initial Issue

Create It Studios Architects
3 Stevenson Square,
Manchester M1 1DN
info@createitstudios.co.uk

Client

Abu Bakar

Project Title

10 Sargent Drive, Manchester M16 7DP

Scale

1 : 100 @ A3

Drawing Title

Existing Floor Plans

Drawing Number
A1651(01)AP002

Drawing Status
Preliminary

P1