
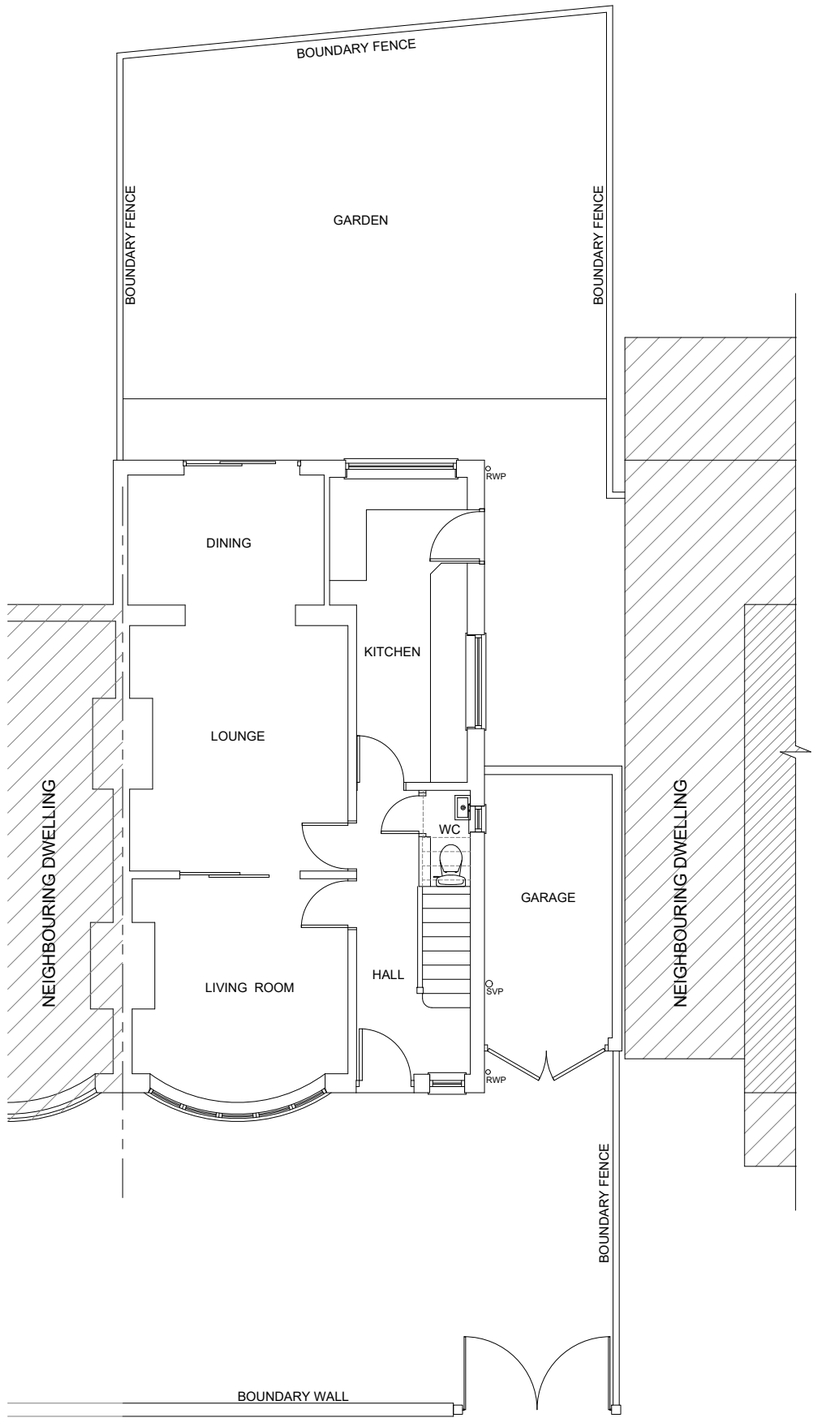


EXISTING SITE PLAN

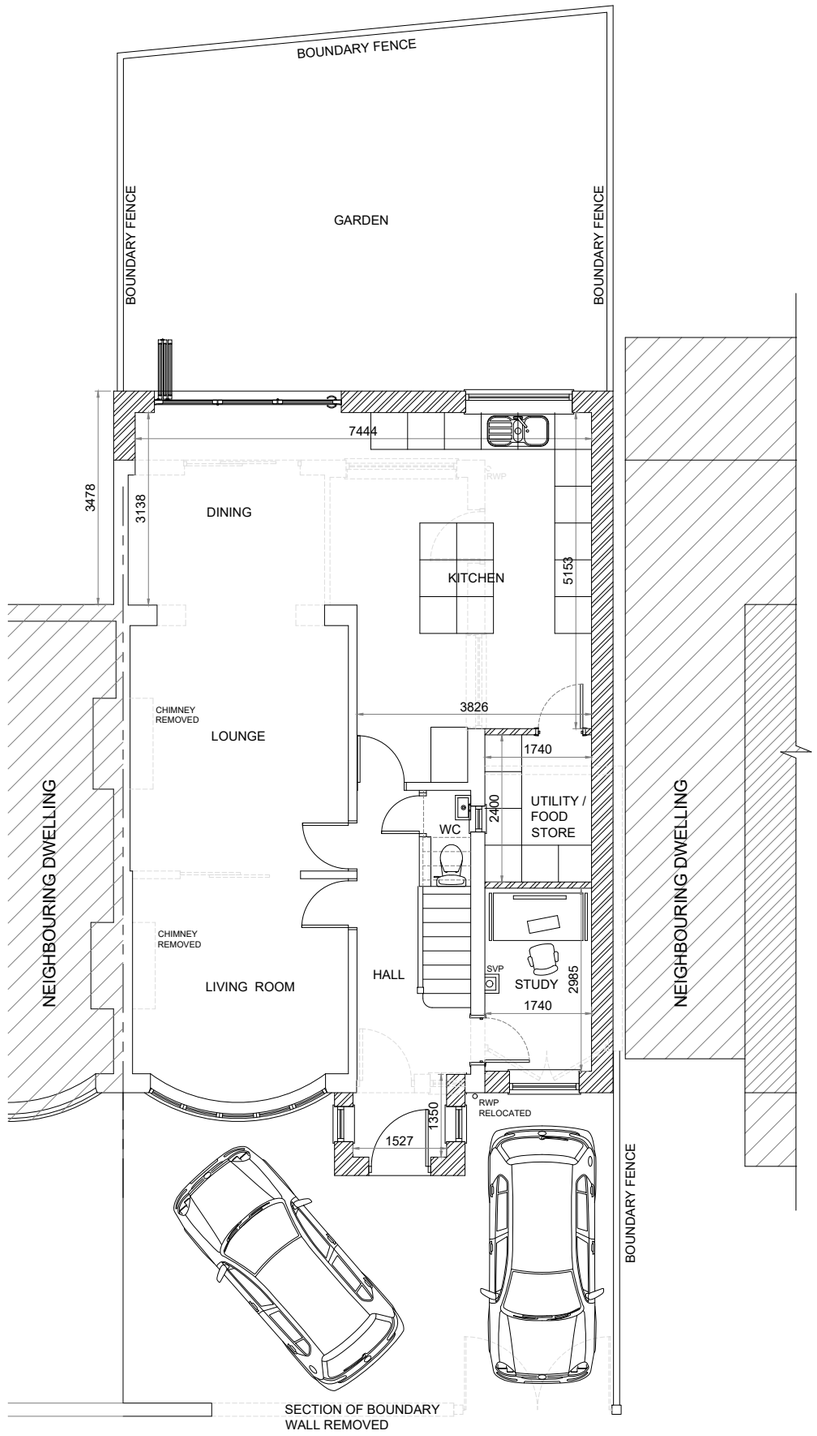

PROPOSED SITE PLAN

0 5m

SCALE 1:100

PROJECT: PROPOSED ALTERATIONS / EXTENSION 76 VICTORIA ROAD FALLOWFIELD, M14 6BZ	TITLE: EXISTING AND PROPOSED SITE PLANS		DRG No.
CLIENT		DATE: 15.04.26	541/05
		SCALE: 1:100 (A3)	AMENDMENT: A