


NOTES

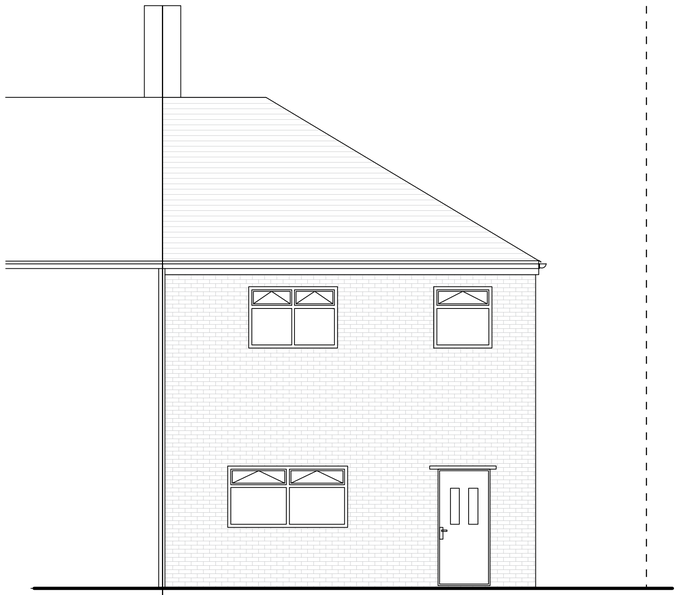


EXISTING FRONT ELEVATION

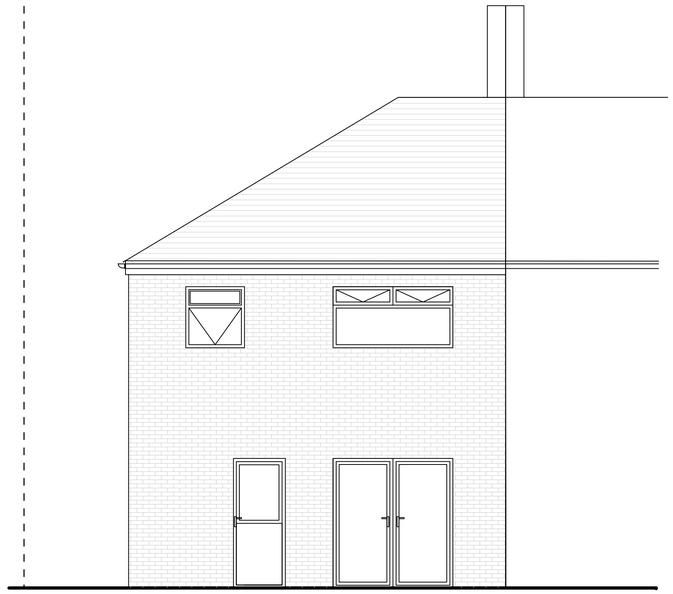

EXISTING REAR ELEVATION

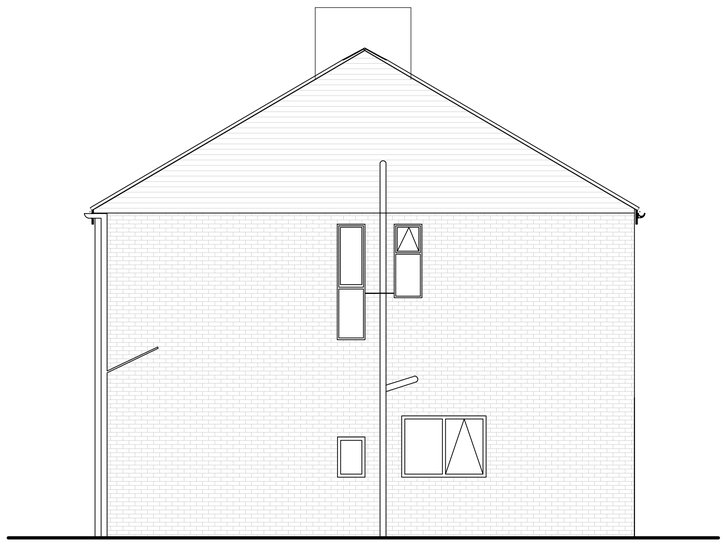

EXISTING SIDE ELEVATION

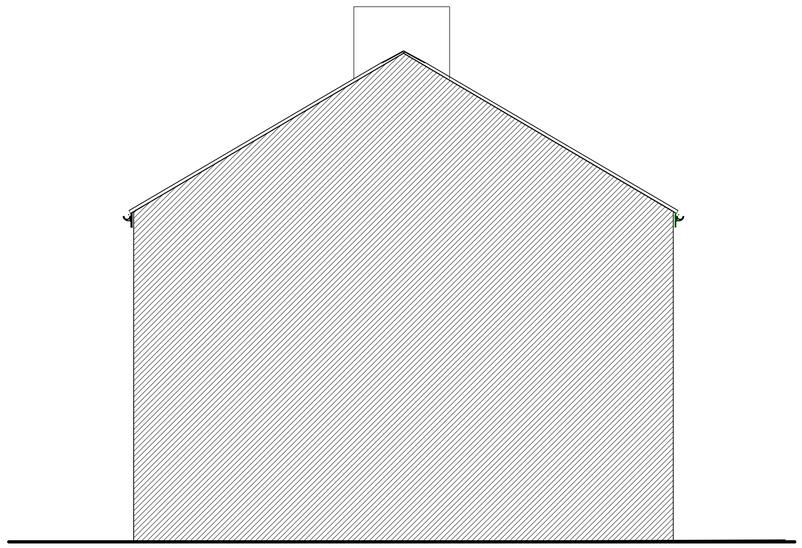

EXISTING SIDE ELEVATION FROM 108

0 1 3 5 8 10

SINGLE STOREY REAR EXTENSION
WITH CHANGE TO ROOF FROM HIP
TO GABLE AND REAR DORMER

REV	DESCRIPTION	DATE

SITE: 106 Beresford Rd,
Levenshulme,
Manchester M13 0TB

DRAWING TITLE: EXISTING ELEVATIONS

DRAWN BY: MZ	SCALE:1:50@A1	DATE: 13/05/26

DRAWING NO: ----