


EXISTING FRONT ELEVATION



EXISTING SIDE ELEVATION



EXISTING REAR ELEVATION

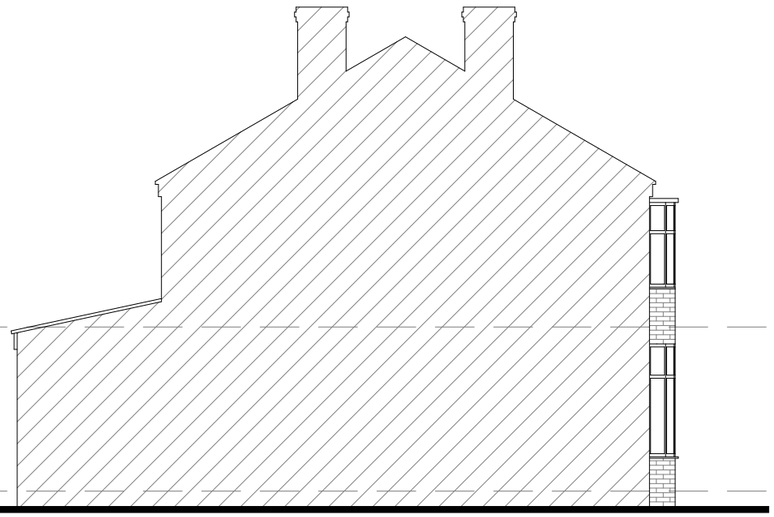

EXISTING SIDE ELEVATION

0 5m

SCALE 1:100

PROJECT: PROPOSED ALTERATIONS / EXTENSION 76 VICTORIA ROAD FALLOWFIELD, M14 6BZ	TITLE: EXISTING ELEVATIONS		DRG No. 541/02
CLIENT		DATE 15.04.26	
		SCALE 1:100 (A3)	AMENDMENT A