
Proposed Interventions

Materials Key

1. Flood resilient glazed curtain wall system
2. Glazed metal framed entrance doors
3. Entrance Sign - illuminated
4. Entrance Canopy - bronze metal surround
5. Engineering brick dwarf wall with bronze metal faced planter
6. Metal framed window system with fritted glass
7. Metal louvres with perforated metal screen
8. Stainless steel bike hoops
9. Insulated glass faced spandrel panel
10. Engineering brick dwarf wall
11. Perforated Metal Screen with steel flood proof doors (louvres towards top)
12. Engineering brick dwarf wall

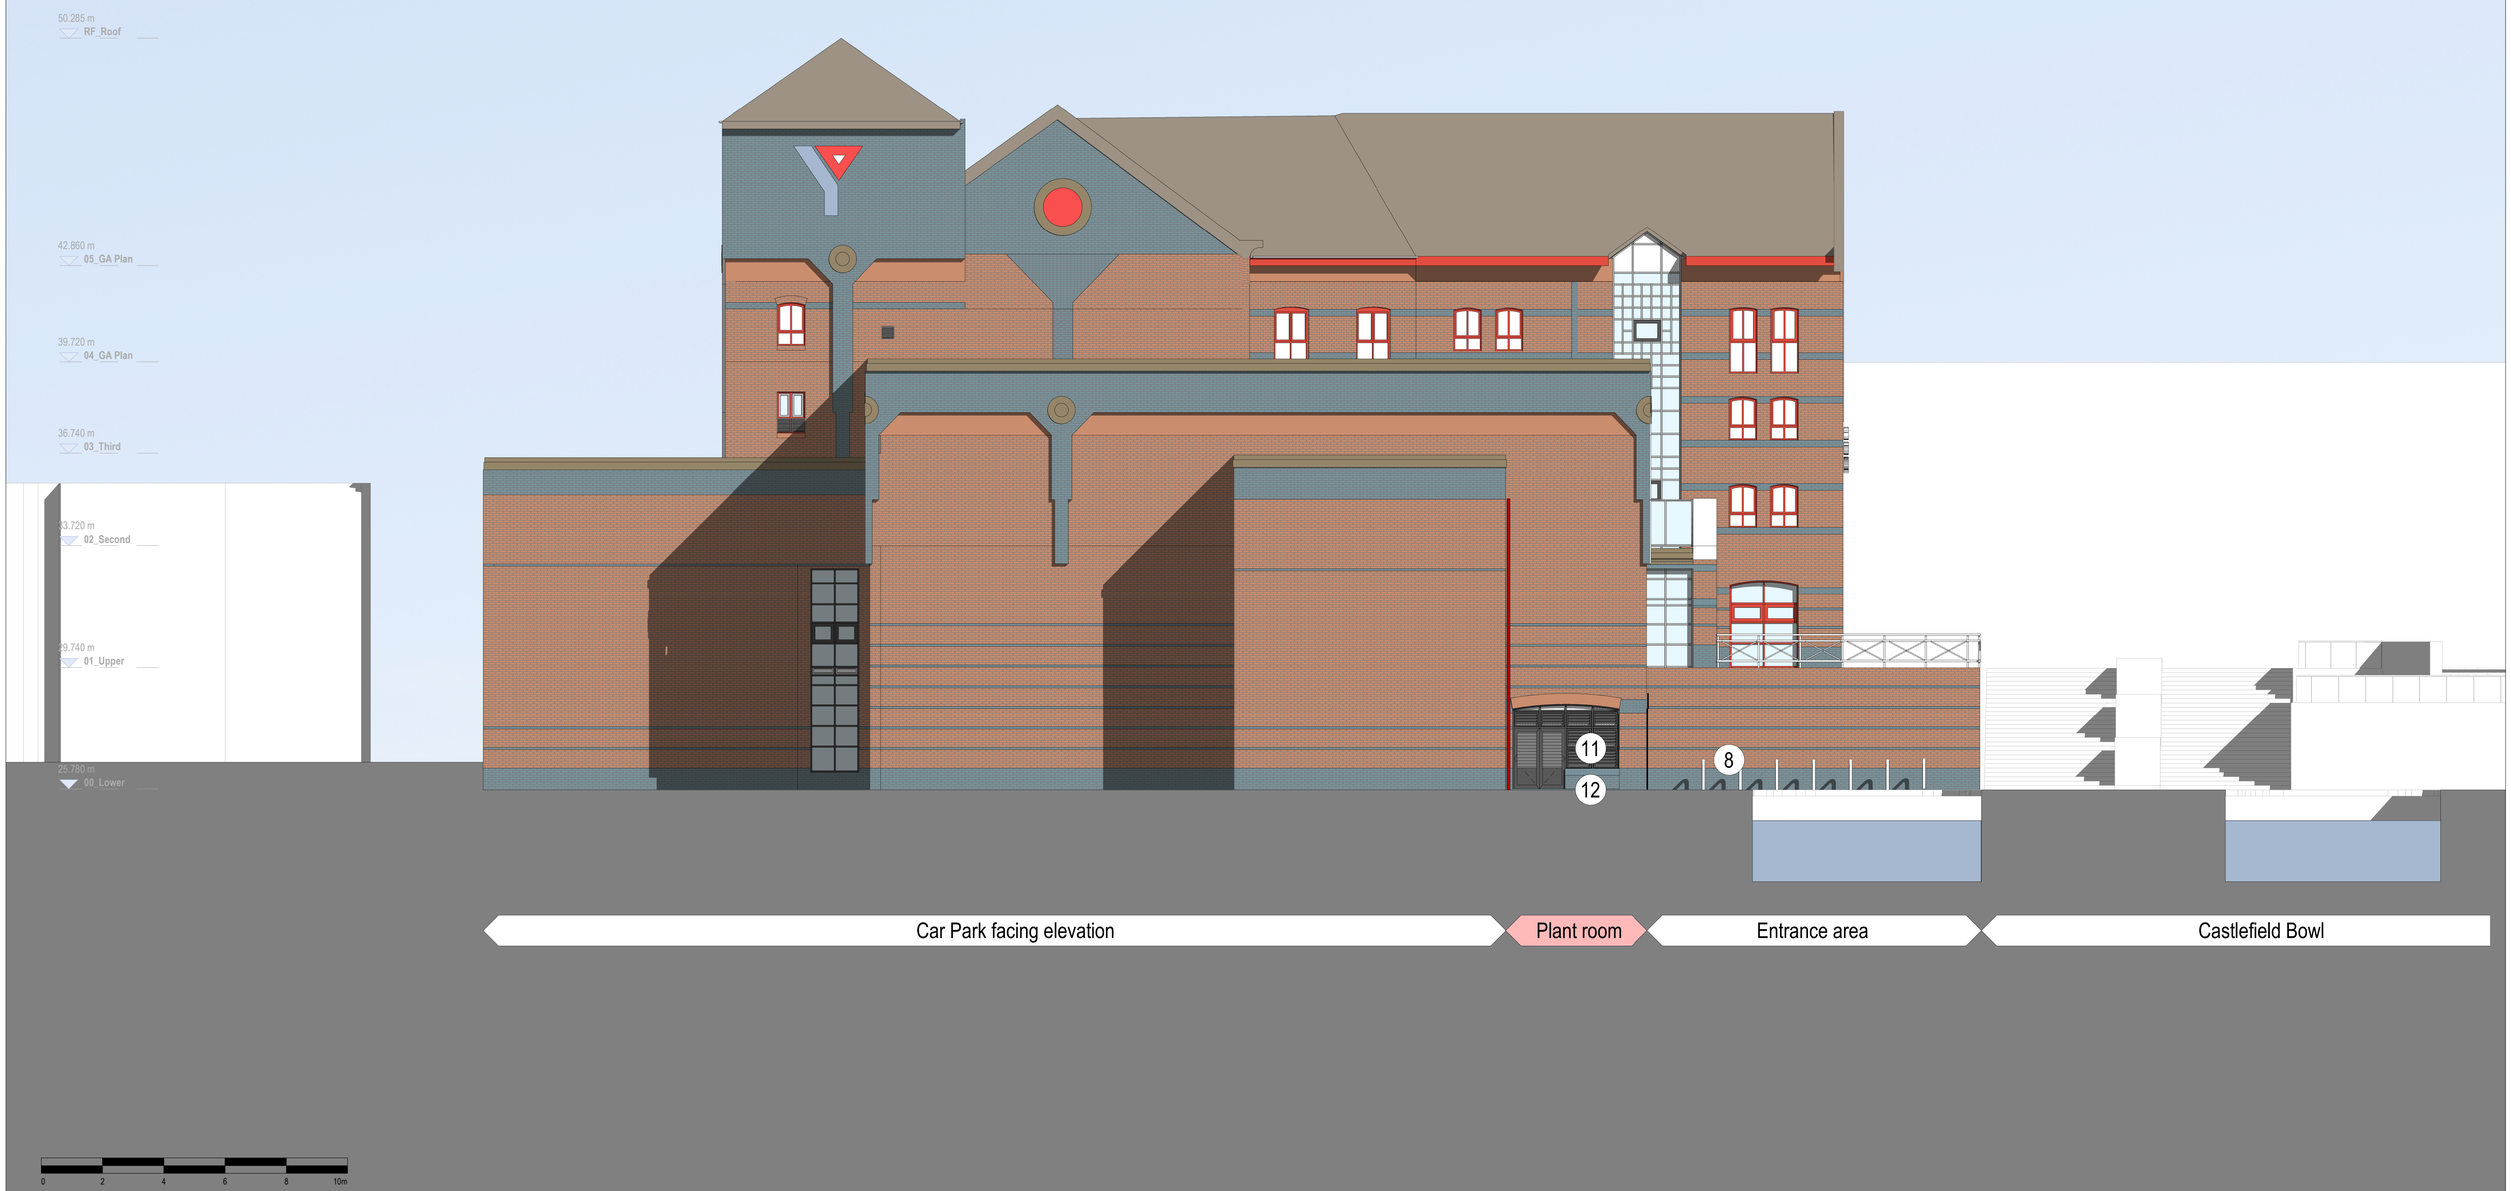

BUILDING DESIGN PARTNERSHIP SHALL HAVE NO RESPONSIBILITY FOR ANY USE MADE OF THIS DOCUMENT OTHER THAN FOR THAT WHICH IT WAS PREPARED AND ISSUED.

ALL DIMENSIONS SHOULD BE CHECKED ON SITE.

DO NOT SCALE FROM THIS DRAWING

ANY DRAWING ERRORS OR DIVERGENCIES SHOULD BE BROUGHT TO THE ATTENTION OF BUILDING DESIGN PARTNERSHIP AT THE ADDRESS SHOWN BELOW.

DRAWINGS SHALL BE READ IN CONJUNCTION WITH THE FOLLOWING BEFORE WORK COMMENCES:
- THE CDM DESIGN ISSUES REGISTER
- THE BDP RISK SERIES OF DRAWINGS
- THE PROJECT CDM RISK REGISTER

NOTES


All existing information based off survey information received by Ridge in July 2025.

Referenced: 5029483-RDG-XX-XX-M-GS-990000-P01-Revit Model

All dimensions to be checked on site by specialist subcontractor with suitable tolerances allowed prior to manufacture.
Any discrepancy to be reported to Main Contractor and Architect.

REVISION	DESCRIPTION	DRAWN	CHECKED	DATE
P02	Issue for Planning	GB	SG	13/05/26
P01	First Issue	GB	SG	01/05/26

KEYPLAN

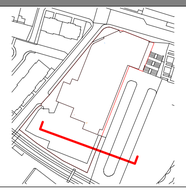

CLIENT

YMCA

BDP.

11 Ducie Street
PO Box 85
Piccadilly Basin
Manchester
M60 3JA
United Kingdom

T +44 (0)161 828 2200
www.bdp.com

PROJECT TITLE
YMCA - Manchester

BDP JOB NUMBER
P3004812

DRAWING TITLE
South Elevation - Proposed

SCALE
As indicated @ A1

DATE FIRST ISSUED
01/05/26

DRAWING No.
4812-BDP-XX-XX-D-A-001017

REVISION
P02