
This drawing is protected by copyright and the information contained therein is the property of William McCall.
The drawing must not be copied and the information contained therein may not be used or disclosed without written permission of and in the manner permitted by William McCall.

0 1 2 3 4 5M


Scale 1:50@ A1

0 1 2 3 4 5 6 7 8 9 10M

Scale 1:100@ A1

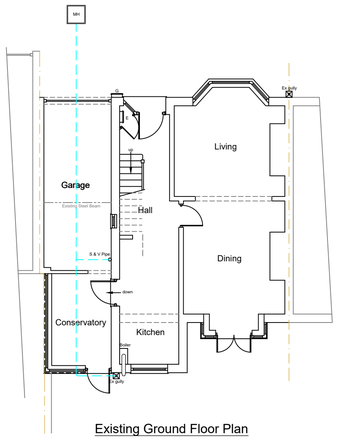

Existing Ground Floor Plan

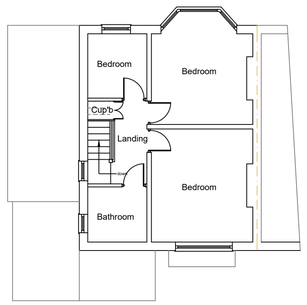


Existing First Floor Plan

1:100




Existing Front Elevation

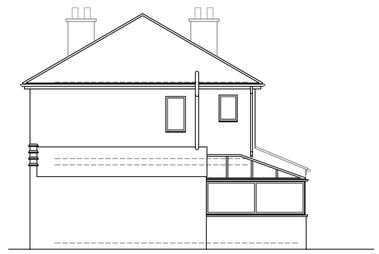

Existing Side Elevation



Existing Rear Elevation

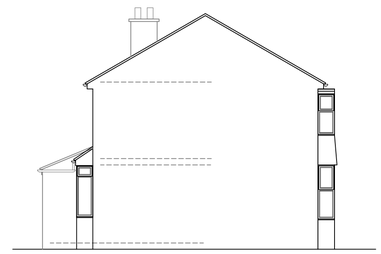


Existing Side Elevation


1:100




Proposed Front Elevation

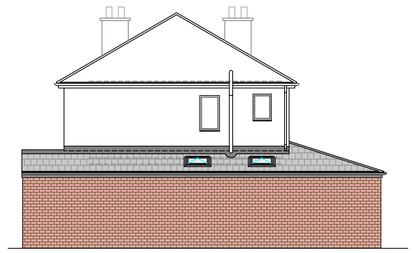

Proposed Side Elevation

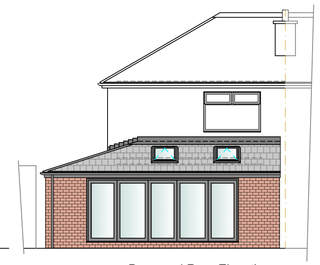


Proposed Rear Elevation

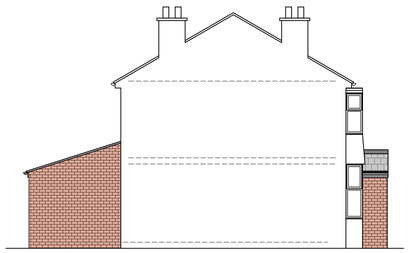


Proposed Side Elevation

1:100

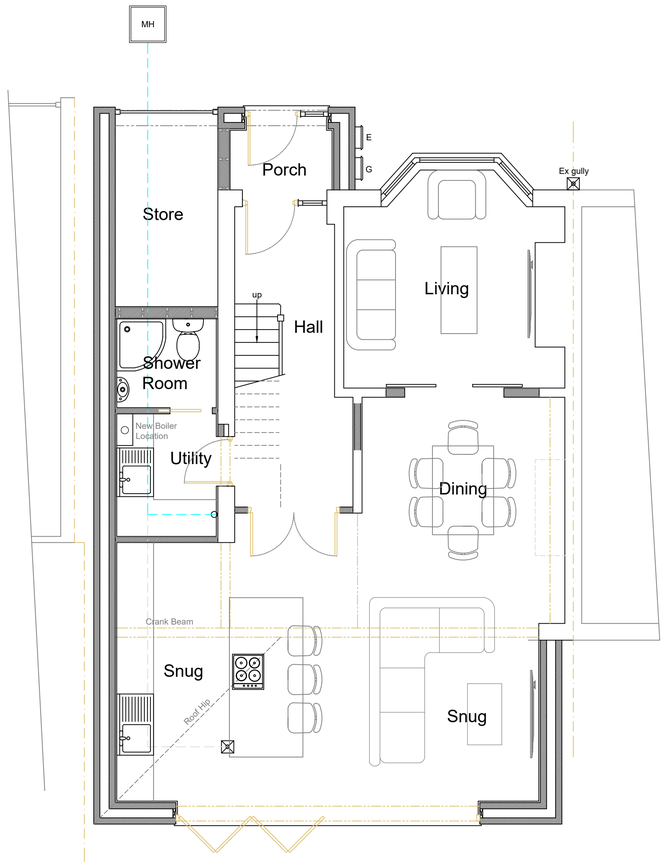

Proposed Ground Floor Plan

1:50

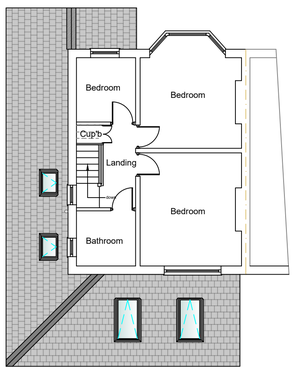

Proposed First Floor Plan

1:100

Stage :-	Householder Planning		
Project Title :-	Demolition of existing side garage and rear extensions and erection of a single storey front, side and rear extension		
Drawing Title :-	Existing & Proposed Plans & Elevations		
Client :-	Mr J Marriott		
Drwg No :- 04/26/42	1 of 2	Date :- April '26	Rev :-
Scale :- 1:100 & 1:50@A1		Drawn:- SCM	Checked :-
Site Address :-	10 Elford Grove, Gorton, Manchester, M18 7NB		

The Old Post Room
34 Chew Valley Road
Greenfield
Saddleworth
OL3 7DA
Tel: 01457 871202
www.william-mccall.com | enquiries@william-mccall.com

A1