
Proposed Interventions

Materials Key

1. Metal framed flood resilient door system
2. Metal flood resilient security door

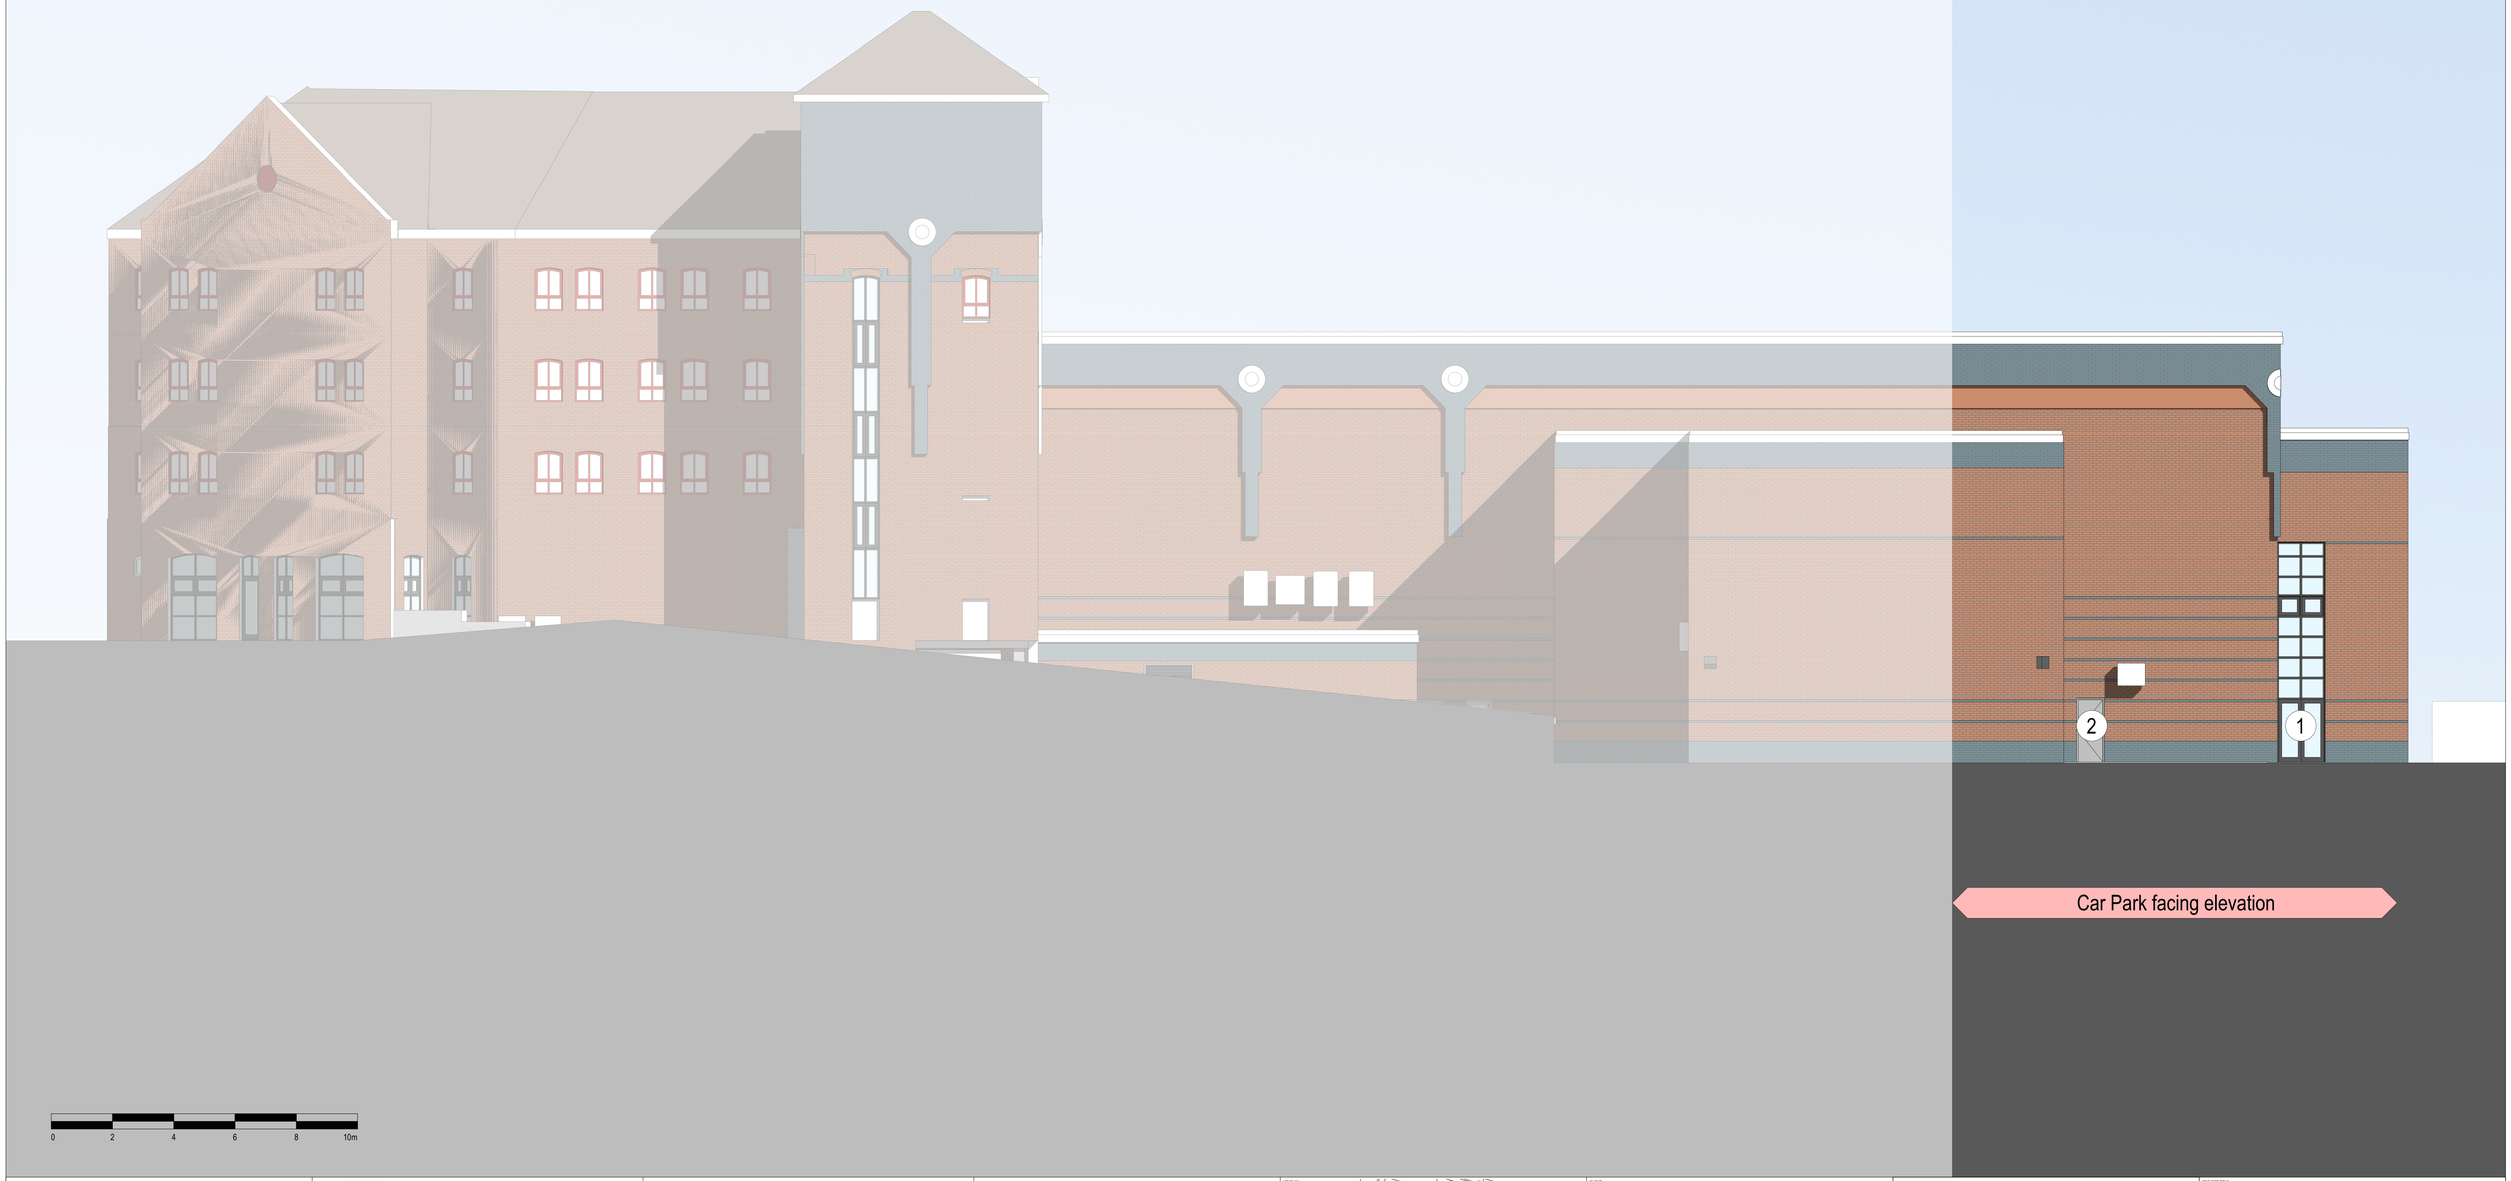

Car Park facing elevation

0 2 4 6 8 10m

BUILDING DESIGN PARTNERSHIP SHALL HAVE NO RESPONSIBILITY FOR ANY USE MADE OF THIS DOCUMENT OTHER THAN FOR THAT WHICH IT WAS PREPARED AND ISSUED.

ALL DIMENSIONS SHOULD BE CHECKED ON SITE.

DO NOT SCALE FROM THIS DRAWING

ANY DRAWING ERRORS OR DIVERGENCIES SHOULD BE BROUGHT TO THE ATTENTION OF BUILDING DESIGN PARTNERSHIP AT THE ADDRESS SHOWN BELOW.

DRAWINGS SHALL BE READ IN CONJUNCTION WITH THE FOLLOWING BEFORE WORK COMMENCES:
- THE CDM DESIGN ISSUES REGISTER
- THE BDP RISK SERIES OF DRAWINGS
- THE PROJECT CDM RISK REGISTER

NOTES


All existing information based off survey information received by Ridge in July 2025.

Referenced: 5029483-RDG-XX-XX-M-GS-990000-P01-Revit Model

All dimensions to be checked on site by specialist subcontractor with suitable tolerances allowed prior to manufacture.
Any discrepancy to be reported to Main Contractor and Architect.

REVISION	DESCRIPTION	DRAWN	CHECKED	DATE
P02	Issue for Planning	GB	SG	13/05/26
P01	First Issue	GB	SG	01/05/26

KEYPLAN

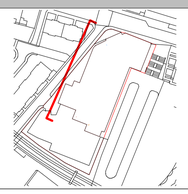

CLIENT

YMCA

11 Ducie Street
PO Box 85
Piccadilly Basin
Manchester
M60 3JA
United Kingdom

T +44 [0]161 828 2200
www.bdp.com

BDP.

PROJECT TITLE: YMCA - Manchester

BDP JOB NUMBER: P3004812

DRAWING TITLE: West Elevation - Proposed

SCALE: As indicated @ A1

DATE PRINT VERSION: 01/05/26

DRAWING NO.: 4812-BDP-XX-XX-D-A-001018

REVISION: P02

C:\REVIT_LOCAL\v2025\YMCA-BDP-XX-XX-M3-A-00002 - Proposed_grace.byrneUY33N.rvt