
METRES

0 1 2


SCALE 1:100



EXISTING FRONT ELEVATION

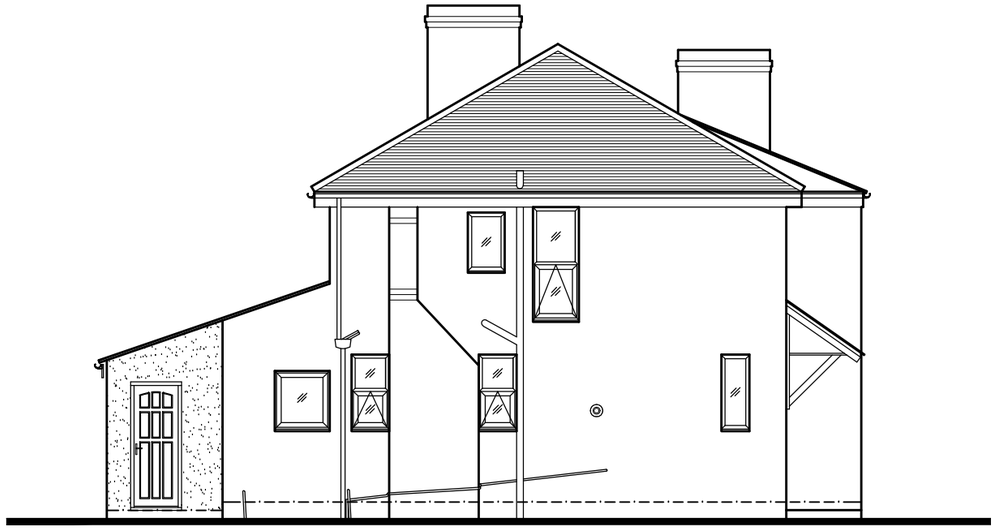

EXISTING SIDE ELEVATION

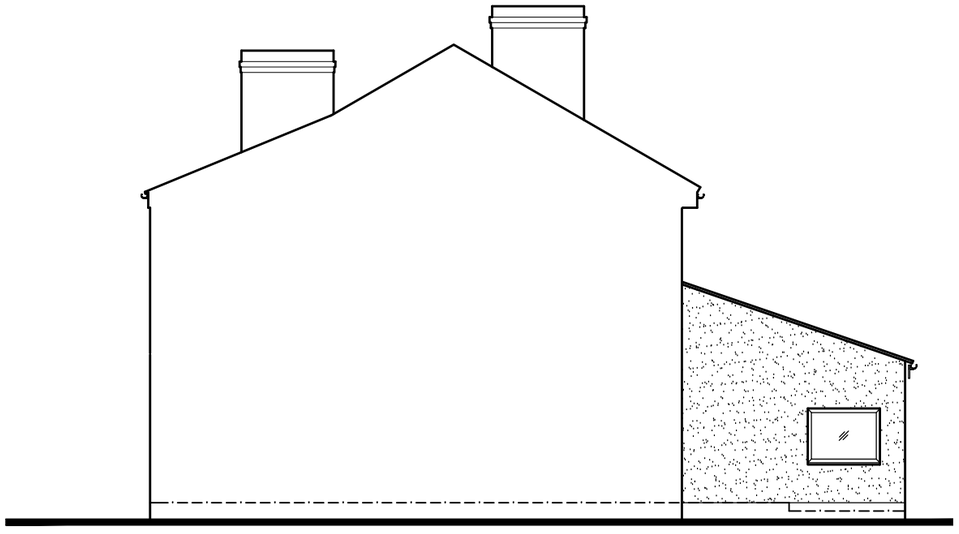

EXISTING SIDE ELEVATION



EXISTING REAR ELEVATION

Client	Project	Drawing	
Sandra Walton 10 Albury Drive Manchester M19 1JX	Side / Rear Extension	Existing Elevations	Drawing No. 2023/01 Revision Scale 1:100 @A3 Date May 2023 Drawn IC