
METRES

0 1 2


SCALE 1:100

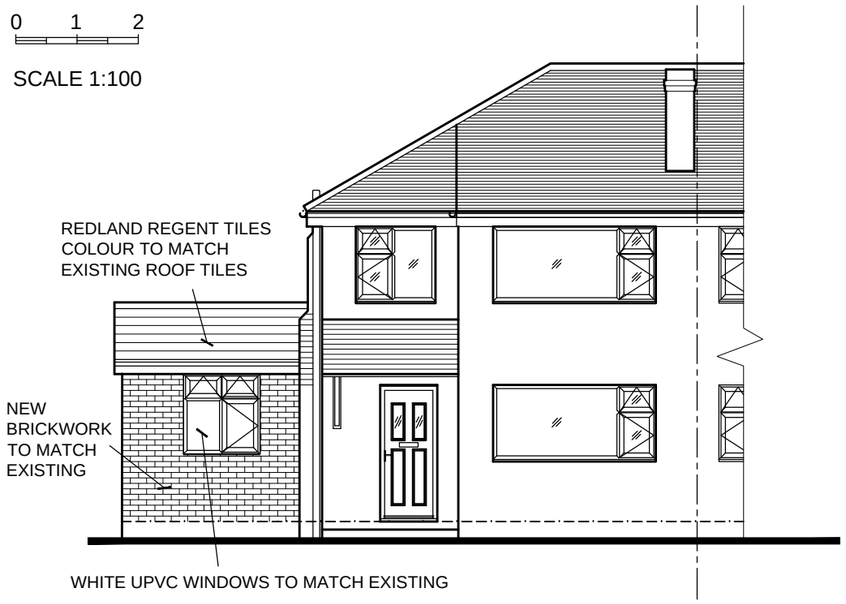

PROPOSED FRONT ELEVATION



PROPOSED SIDE ELEVATION

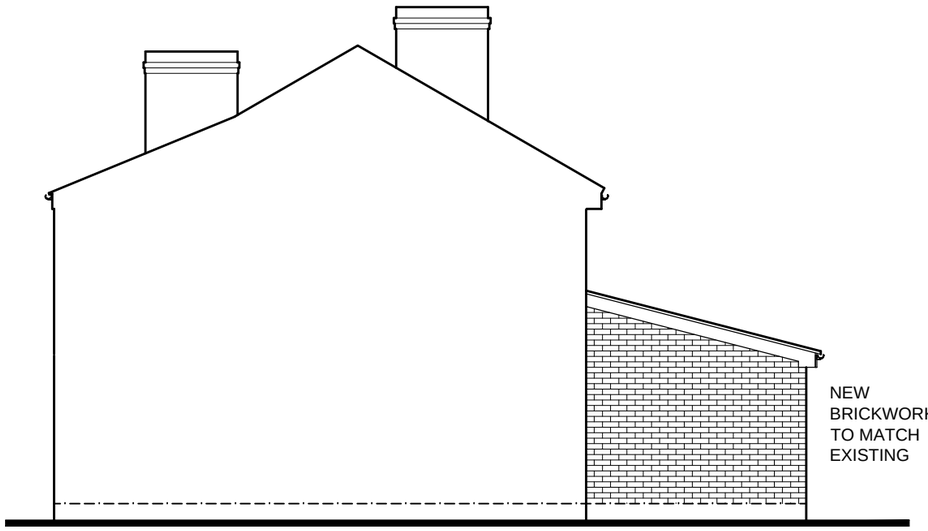

PROPOSED SIDE ELEVATION



PROPOSED REAR ELEVATION

Client	Project	Drawing		
Sandra Walton 10 Albury Drive Manchester M19 1JX	Side / Rear Extension	Proposed Elevations	Drawing No. 2023/03 Scale 1:100 @A3 Date May 2023 Drawn IC	Revision