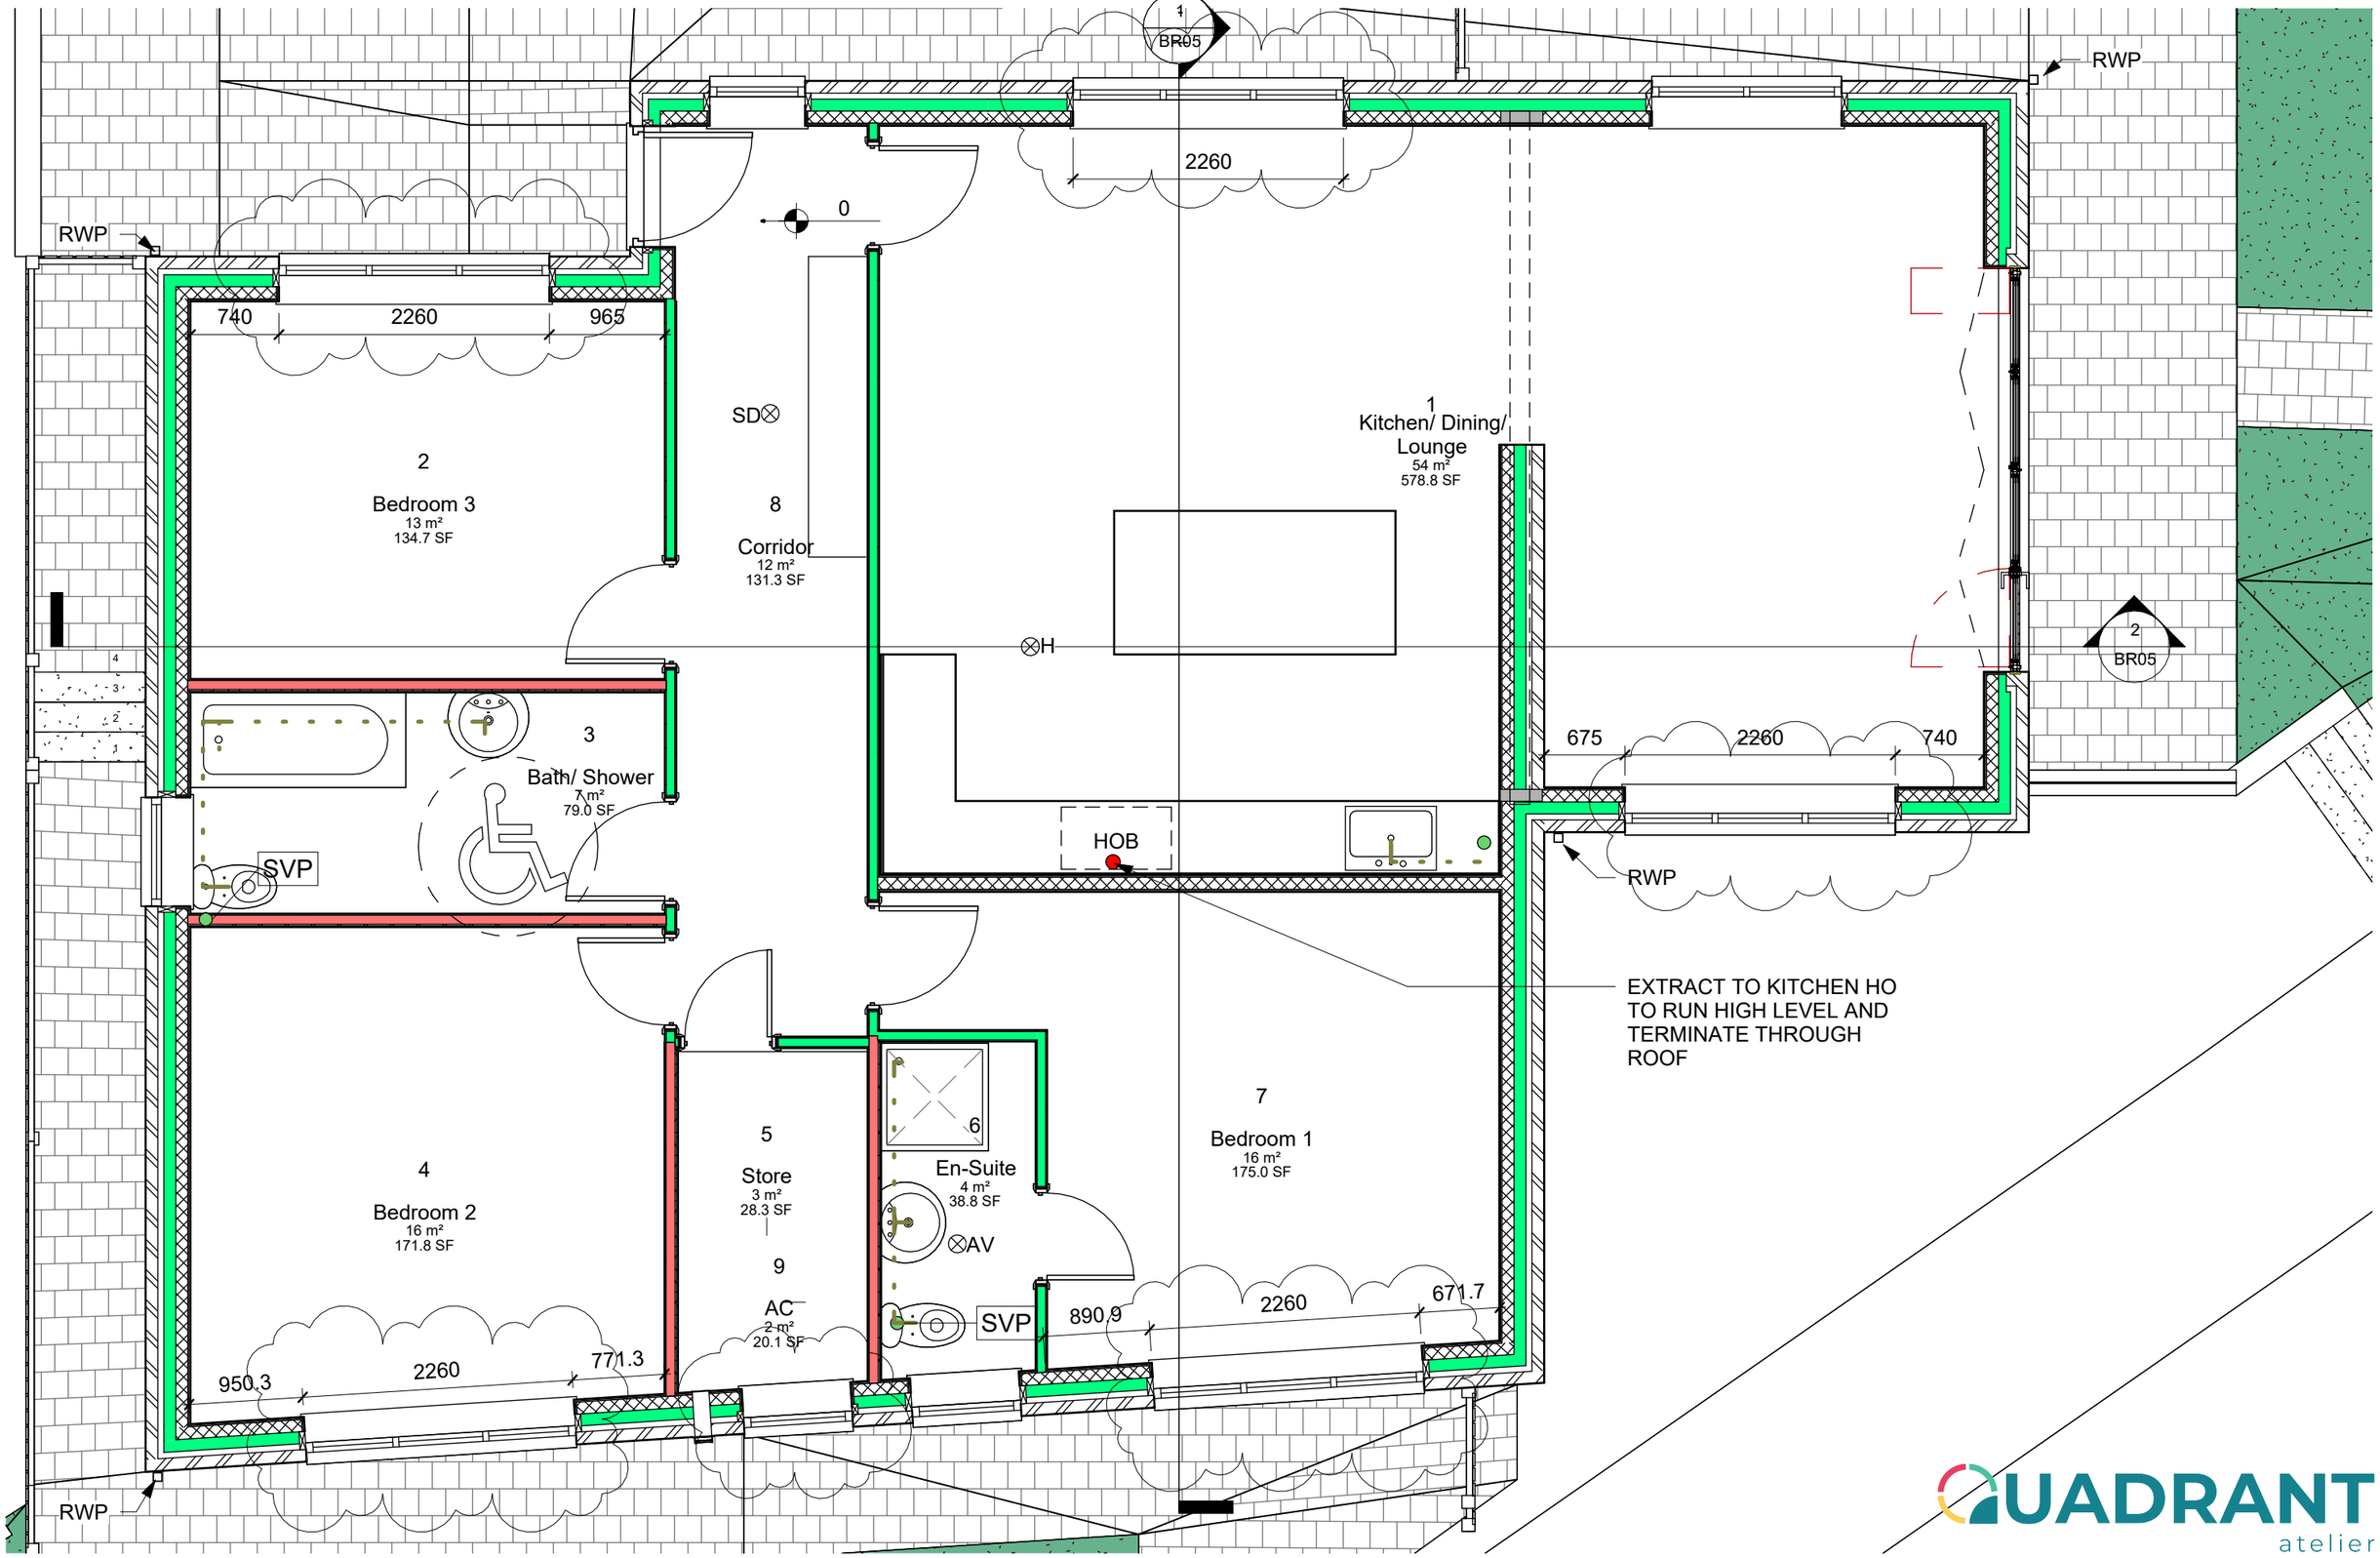


Rev	Date	Description
A	14.05.26	Window sizes reduced, roof changed, window added.

QUADRANT atelier
• ARCHITECTURE • 3D & ANIMATION • GRAPHIC DESIGN • MARKETING

t: +383 49627733 t: +447931029662 e: info@quadrantatelier.com

Do not scale from this drawing. All dimensions must be checked and verified before preparing drawings or commencing works. This drawing and design is the copyright of Quadrant Atelier LLC and may not be reproduced in any form whatsoever without their prior express written consent.

Client	Arjan Kadriu		
Job	Old Market Street, Blackley- Roof changes		
Drawing title	Floor Plan		
Project number	A1020	BR03	Rev A
Scale	1 : 50 @ A3		
Date	07/07/25		
Drawn by	QG	Checked by	QG

14/05/2026 12:55:56