

LOCATION PLAN AND BLOCK PLAN

SCALED @ 1:1250 AND 1:500

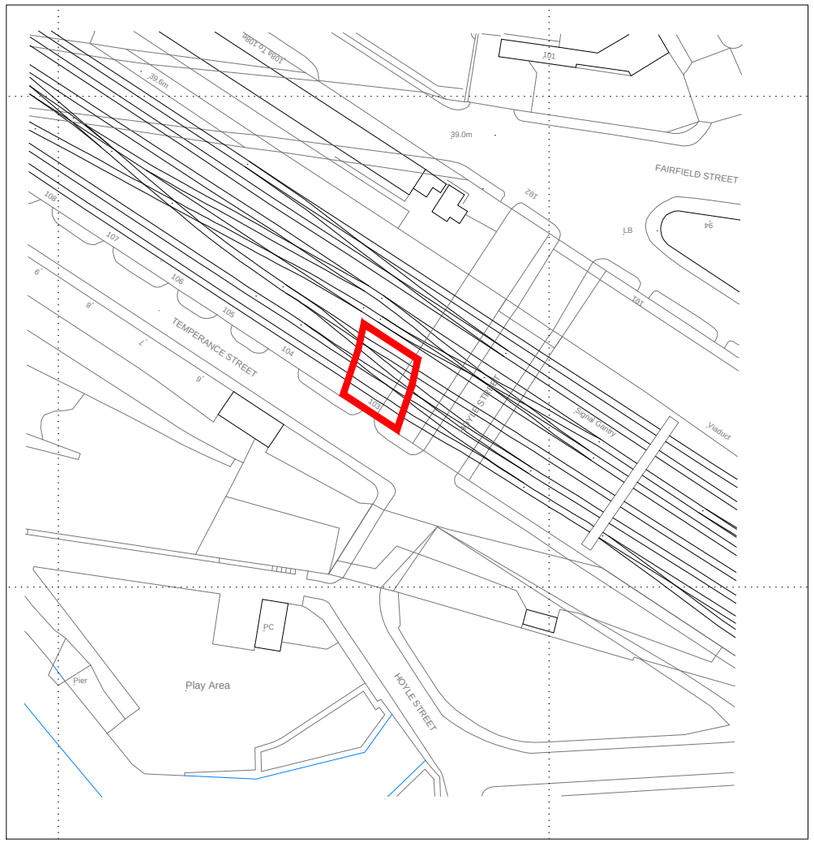

LOCATION PLAN
scale 1:1250

10m 0 10m 20m 30m 40m 50m 60m 70m

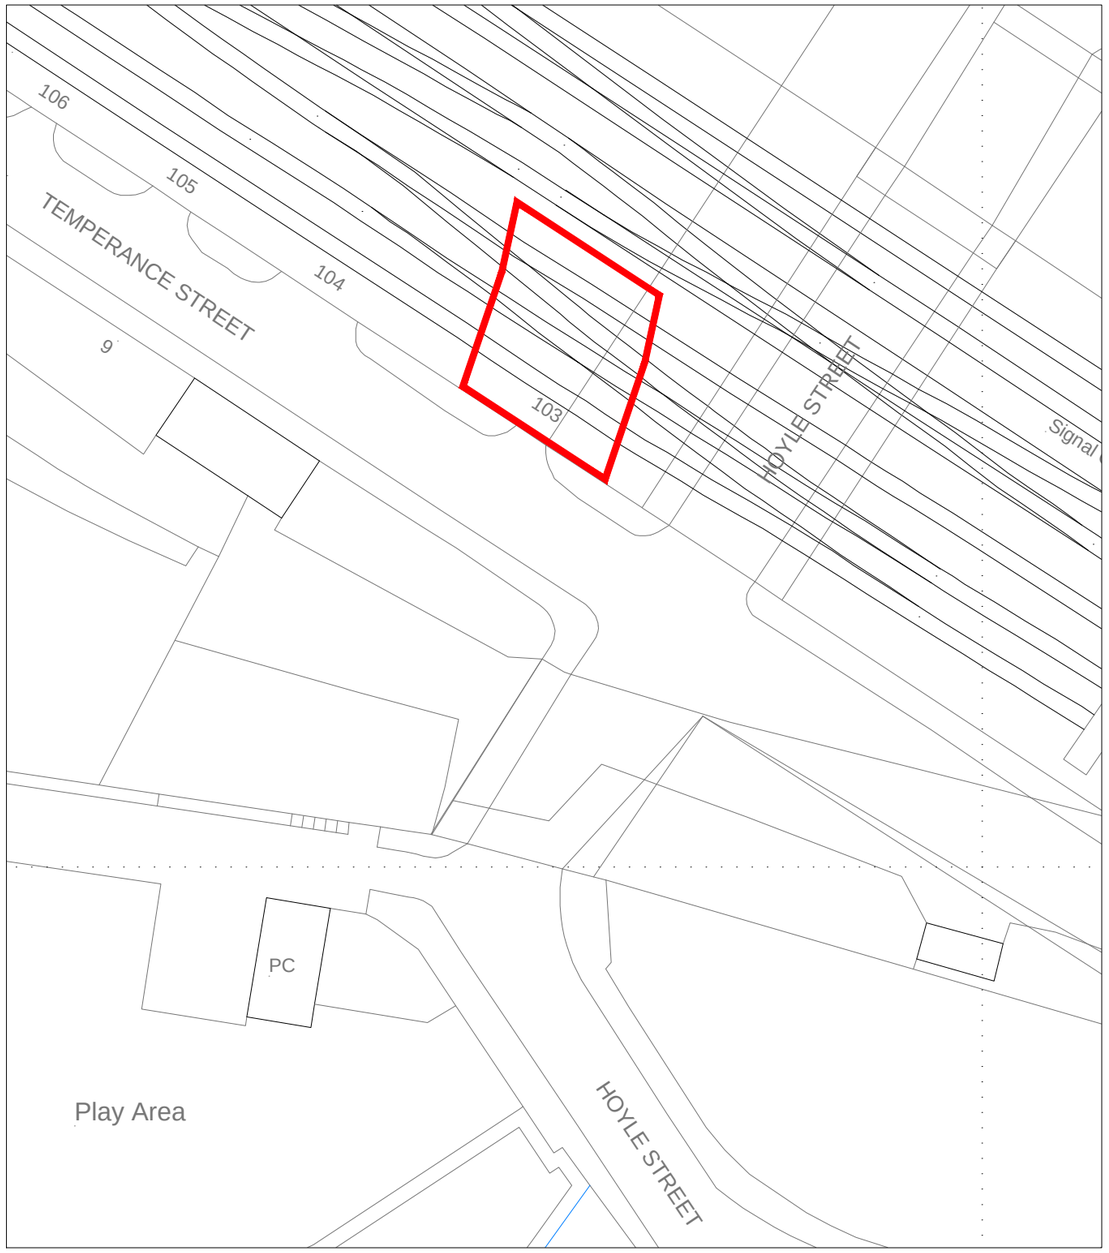

PROPOSED PART SITE PLAN
scale 1:100

10m 0 10m 20m

THIS DRAWING IS COPYRIGHT AND SHOULD NOT BE REPRODUCED WITHOUT WRITTEN PERMISSION.

DO NOT SCALE OFF THIS DRAWING SHOWN DIMENSIONS ARE APPROXIMATE

ALL CONTRACTORS MUST VISIT THE SITE AND BE RESPONSIBLE FOR TAKING AND CHECKING ALL DIMENSIONS RELATIVE TO THEIR WORK

north

REV.	DESCRIPTION	DATE

PLANNING APP

CLIENT
SPLATTER ART STUDIO LIMITED

PROJECT
103 TEMPERANCE STREET
MANCHESTER, M12 6HR

DRAWING TITLE
LOCATION PLAN AND SITE BLOCK PLAN

PROJECT NO.	1369	DATED	May 2026
DRAWN BY	MHL	SCALE	1:500 1:1250 @ A3
DRAWING NO.	1369-LP	REV.	.

10 WESTSIDE INDUSTRIAL ESTATE, JACKSON STREET
SAINT HELENS, MERSEYSIDE, WA9 3AT