
PROPOSED GROUND FLOOR PLAN

SCALED @ 1:50





IMAGE SHOWING TYPICAL CYCLE RACK

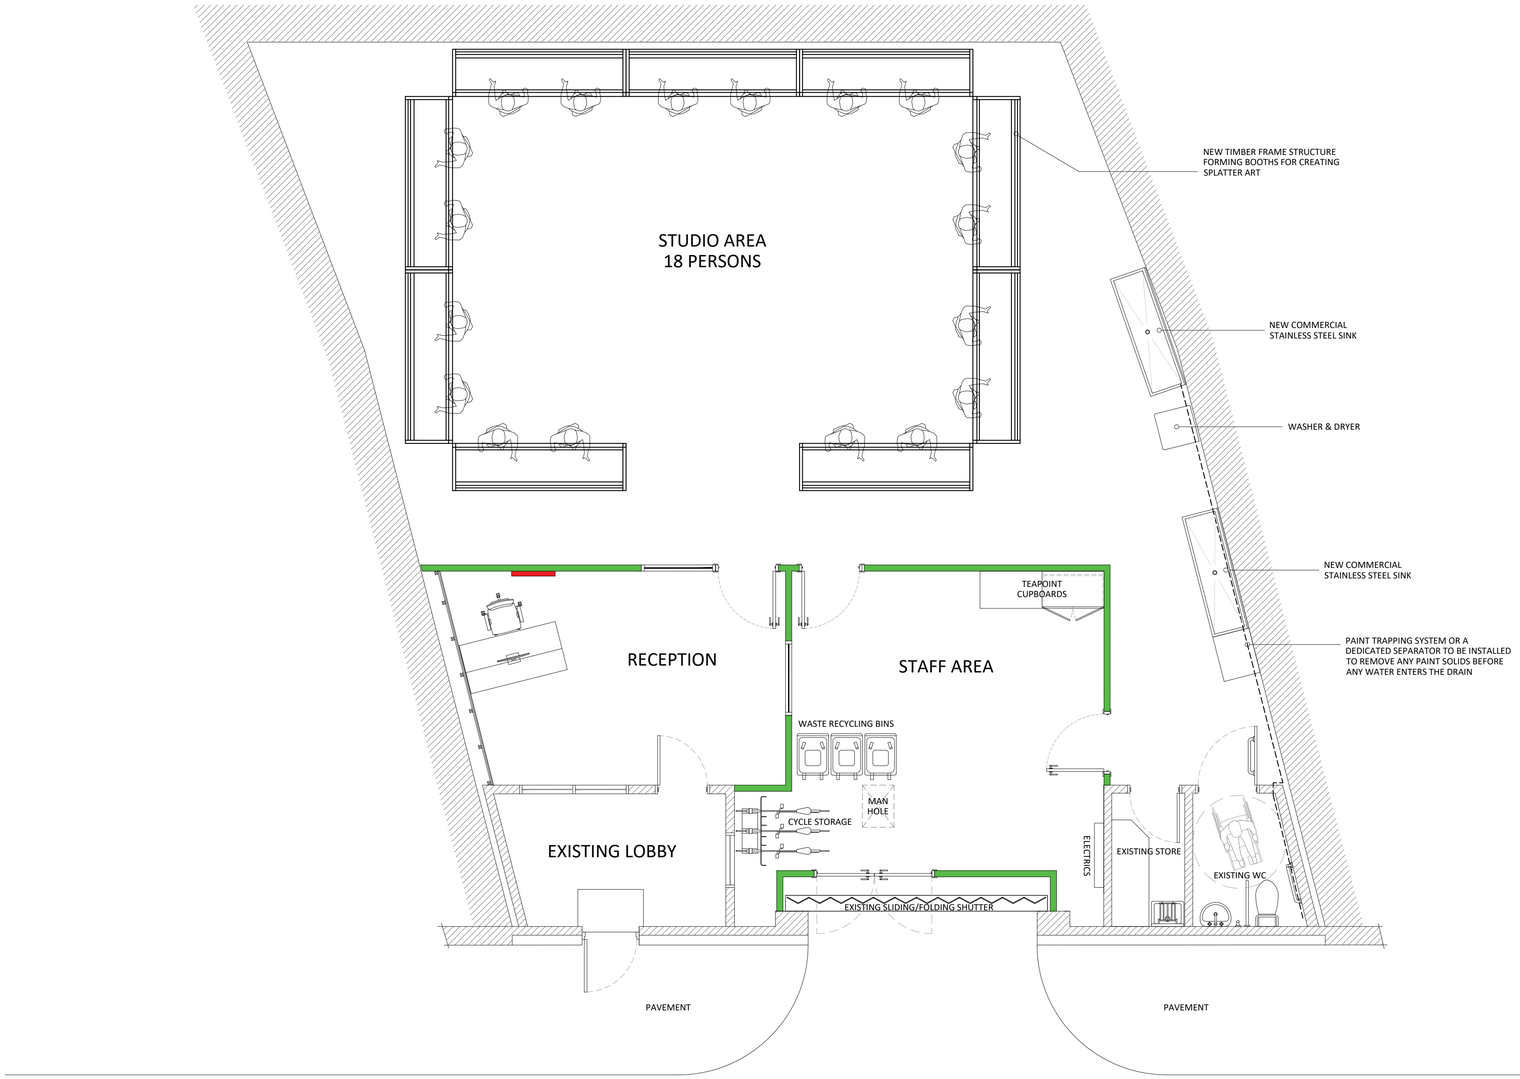

TEMPERANCE STREET

THIS DRAWING IS COPYRIGHT AND SHOULD NOT BE REPRODUCED WITHOUT WRITTEN PERMISSION.

DO NOT SCALE OFF THIS DRAWING SHOWN DIMENSIONS ARE APPROXIMATE

ALL CONTRACTORS MUST VISIT THE SITE AND BE RESPONSIBLE FOR TAKING AND CHECKING ALL DIMENSIONS RELATIVE TO THEIR WORK.

REV.	DESCRIPTION	DATE

PLANNING APP

CLIENT
SPLATTER ART STUDIO LIMITED

PROJECT
103 TEMPERANCE STREET
MANCHESTER, M12 6HR

DRAWING TITLE
PROPOSED GROUND FLOOR PLAN

PROJECT NO.	1369	DATED	May 2026
DRAWN BY	SJ	SCALE	1:50 @ A1
DRAWING NO.	1369-03	REV.	.

tjm projects
10 WESTSIDE INDUSTRIAL ESTATE, JACKSON STREET
SAINT HELENS, MERSEYSIDE, WA9 3AT