NOTES

ORIGINAL A1

DO NOT SCALE FROM THIS DRAWING.
ALL DIMENSIONS TO BE CHECKED ON SITE.
(DRAWINGS MAYBE SCALED FOR LOCAL AUTHORITY & PLANNING PURPOSE ONLY)
COPYRIGHT PROTECTED.

PLANNING

CONSULTANT REFERENCES IN DRAWING:

STRUCTURAL - REF/REVISION

0 0.20 0.40 0.60 0.80 1.0m

Scale 1:20

DOOR SCHEDULE


REFERENCE	LOCATION	DOOR TYPE	DOOR LEAF	DOOR HANDLE	STRUCTURAL OPENING	FIRE RATING (SMOKE SEAL)	DETAILS / COMMENTS
D00.01	WORKPOD	GLASS DOOR IN SOLID WALL	838 X 2258MM	Y	922 X 2300MM	-	
D00.02	MEETING ROOM	GLASS DOOR IN GLAZED WALL	914 X 2258MM	Y	988 X 2300MM	=	
D00.03	MEETING ROOM	GLASS DOOR IN GLAZED WALL	914 X 2258MM	Y	988 X 2300MM	=	
D02.01	WORKPOD	GLASS DOOR IN SOLID WALL	838 X 2258MM	Y	922 X 2300MM	-	
D02.02	MEETING ROOM	GLASS DOOR IN GLAZED WALL	914 X 2258MM	Y	988 X 2300MM	=	
D02.03	MEETING ROOM	GLASS DOOR IN GLAZED WALL	914 X 2258MM	Y	988 X 2300MM	=	
D04.01	WORKPOD	GLASS DOOR IN SOLID WALL	838 X 2258MM	Y	922 X 2300MM	-	
D04.02	MEETING ROOM	GLASS DOOR IN GLAZED WALL	914 X 2258MM	Y	988 X 2300MM	=	
D04.03	MEETING ROOM	GLASS DOOR IN GLAZED WALL	914 X 2258MM	Y	988 X 2300MM	=	
D06.01	MEETING ROOM	GLASS DOOR IN GLAZED WALL	914 X 2258MM	Y	988 X 2300MM	=	
D06.02	WORKPOD	GLASS DOOR IN SOLID WALL	838 X 2258MM	Y	922 X 2300MM	-	
D06.03	MEETING ROOM	GLASS DOOR IN GLAZED WALL	914 X 2258MM	Y	988 X 2300MM	=	
D06.04	WORKPOD	GLASS DOOR IN SOLID WALL	838 X 2258MM	Y	922 X 2300MM	-	
D06.05	MEETING ROOM	GLASS DOOR IN GLAZED WALL	914 X 2258MM	Y	988 X 2300MM	=	
D06.07	WORKPOD	GLASS DOOR IN SOLID WALL	838 X 2258MM	Y	922 X 2300MM	-	
D10.01	MEETING ROOM	GLASS DOOR IN GLAZED WALL	914 X 2258MM	Y	988 X 2300MM	=	
D10.02	MEETING ROOM	GLASS DOOR IN GLAZED WALL	914 X 2258MM	Y	988 X 2300MM	=	

DOOR IN SOLID WALL- PULL SIDE

GLAZING CRITTALL STYLE WITH CLEAR GLASS TO UNHATCHED GLAZED PANELS. SETTING OUT TO SUITE ENTRANCE DIMENSIONS.

ALTRO 22MM MITRE DOOR HANDLE ON ROSE - SATIN STAINLESS STEEL.DOOR MECHANISM HOUSING PLATE TO MATCH CRITTALL FRAME FINISH

HEIGHT TO BE SET OUT AND INSTALLED IN ACCORDANCE WITH PART M BUILDING REGULATIONS

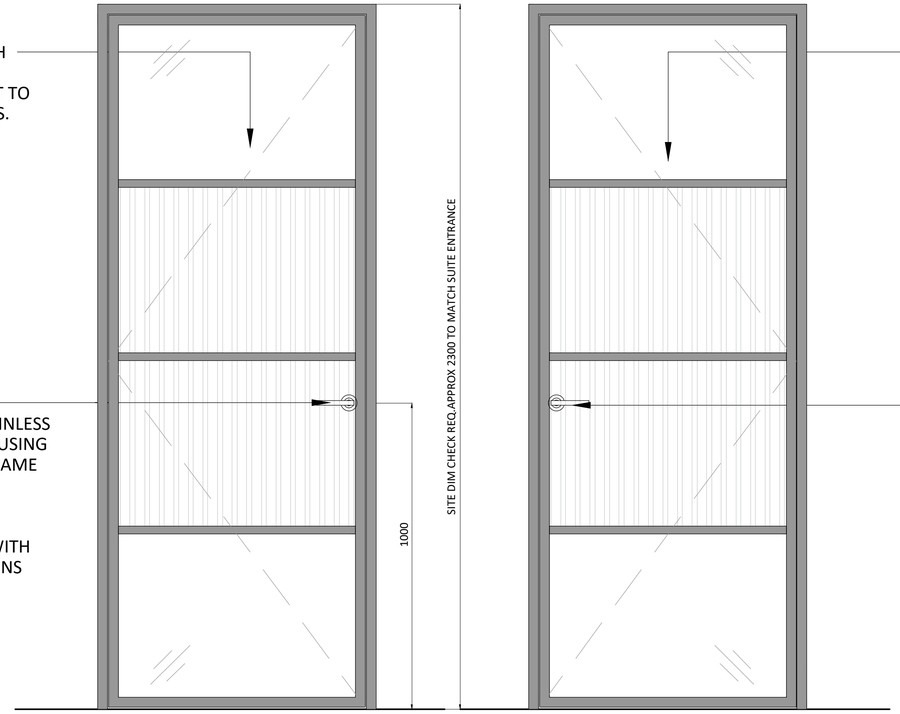

DOOR IN SOLID WALL- PUSH SIDE

GLAZED FRAMEWORK FINISH : POWDER COATED FINISH:POWDER COATED STEEL - RAL 9005

HATCHED GLAZING : REEDED GLASS VINYL **FINISH:** REEDED VINYL TO THE INTERNAL FACE TO BE PROCURED BY THE CONTRACTOR - SAMPLE TO BE APPROVED BY BLOK

GLAZING CRITTALL STYLE WITH CLEAR GLASS TO UNHATCHED GLAZED PANELS

ALTRO 22MM MITRE DOOR HANDLE ON ROSE - SATIN STAINLESS STEEL.DOOR MECHANISM HOUSING PLATE TO MATCH CRITTALL FRAME FINISH

HEIGHT TO BE SET OUT AND INSTALLED IN ACCORDANCE WITH PART M BUILDING REGULATIONS

01 TYPICAL DOOR ELEVATION
Scale: 1:10@A1

REV	DATE	DESCRIPTION	DRAWN	CHECKED
-	29.04.26	FIRST ISSUE	JV	MY

BLOK PROJECTS

PROJECT
Wittington Investments
40 Princess Street
Manchester

DRAWING REFERENCE
ALL FLOOR
EASTERN HOUSE DOOR SCHEDULE

DRAWN	CHECKED	SHEET No		
JV	MY	ALL-EH-DS		
STAGE	REV	JOB REFERENCE	DRAWING SCALE	DATE
-	-	BLOK-E25142	1:20 @A1	28/04/26

WEBSITE : www.blokprojects.com
TELEPHONE : +44 (0)161 452 3668
EMAIL : info@blokprojects.com