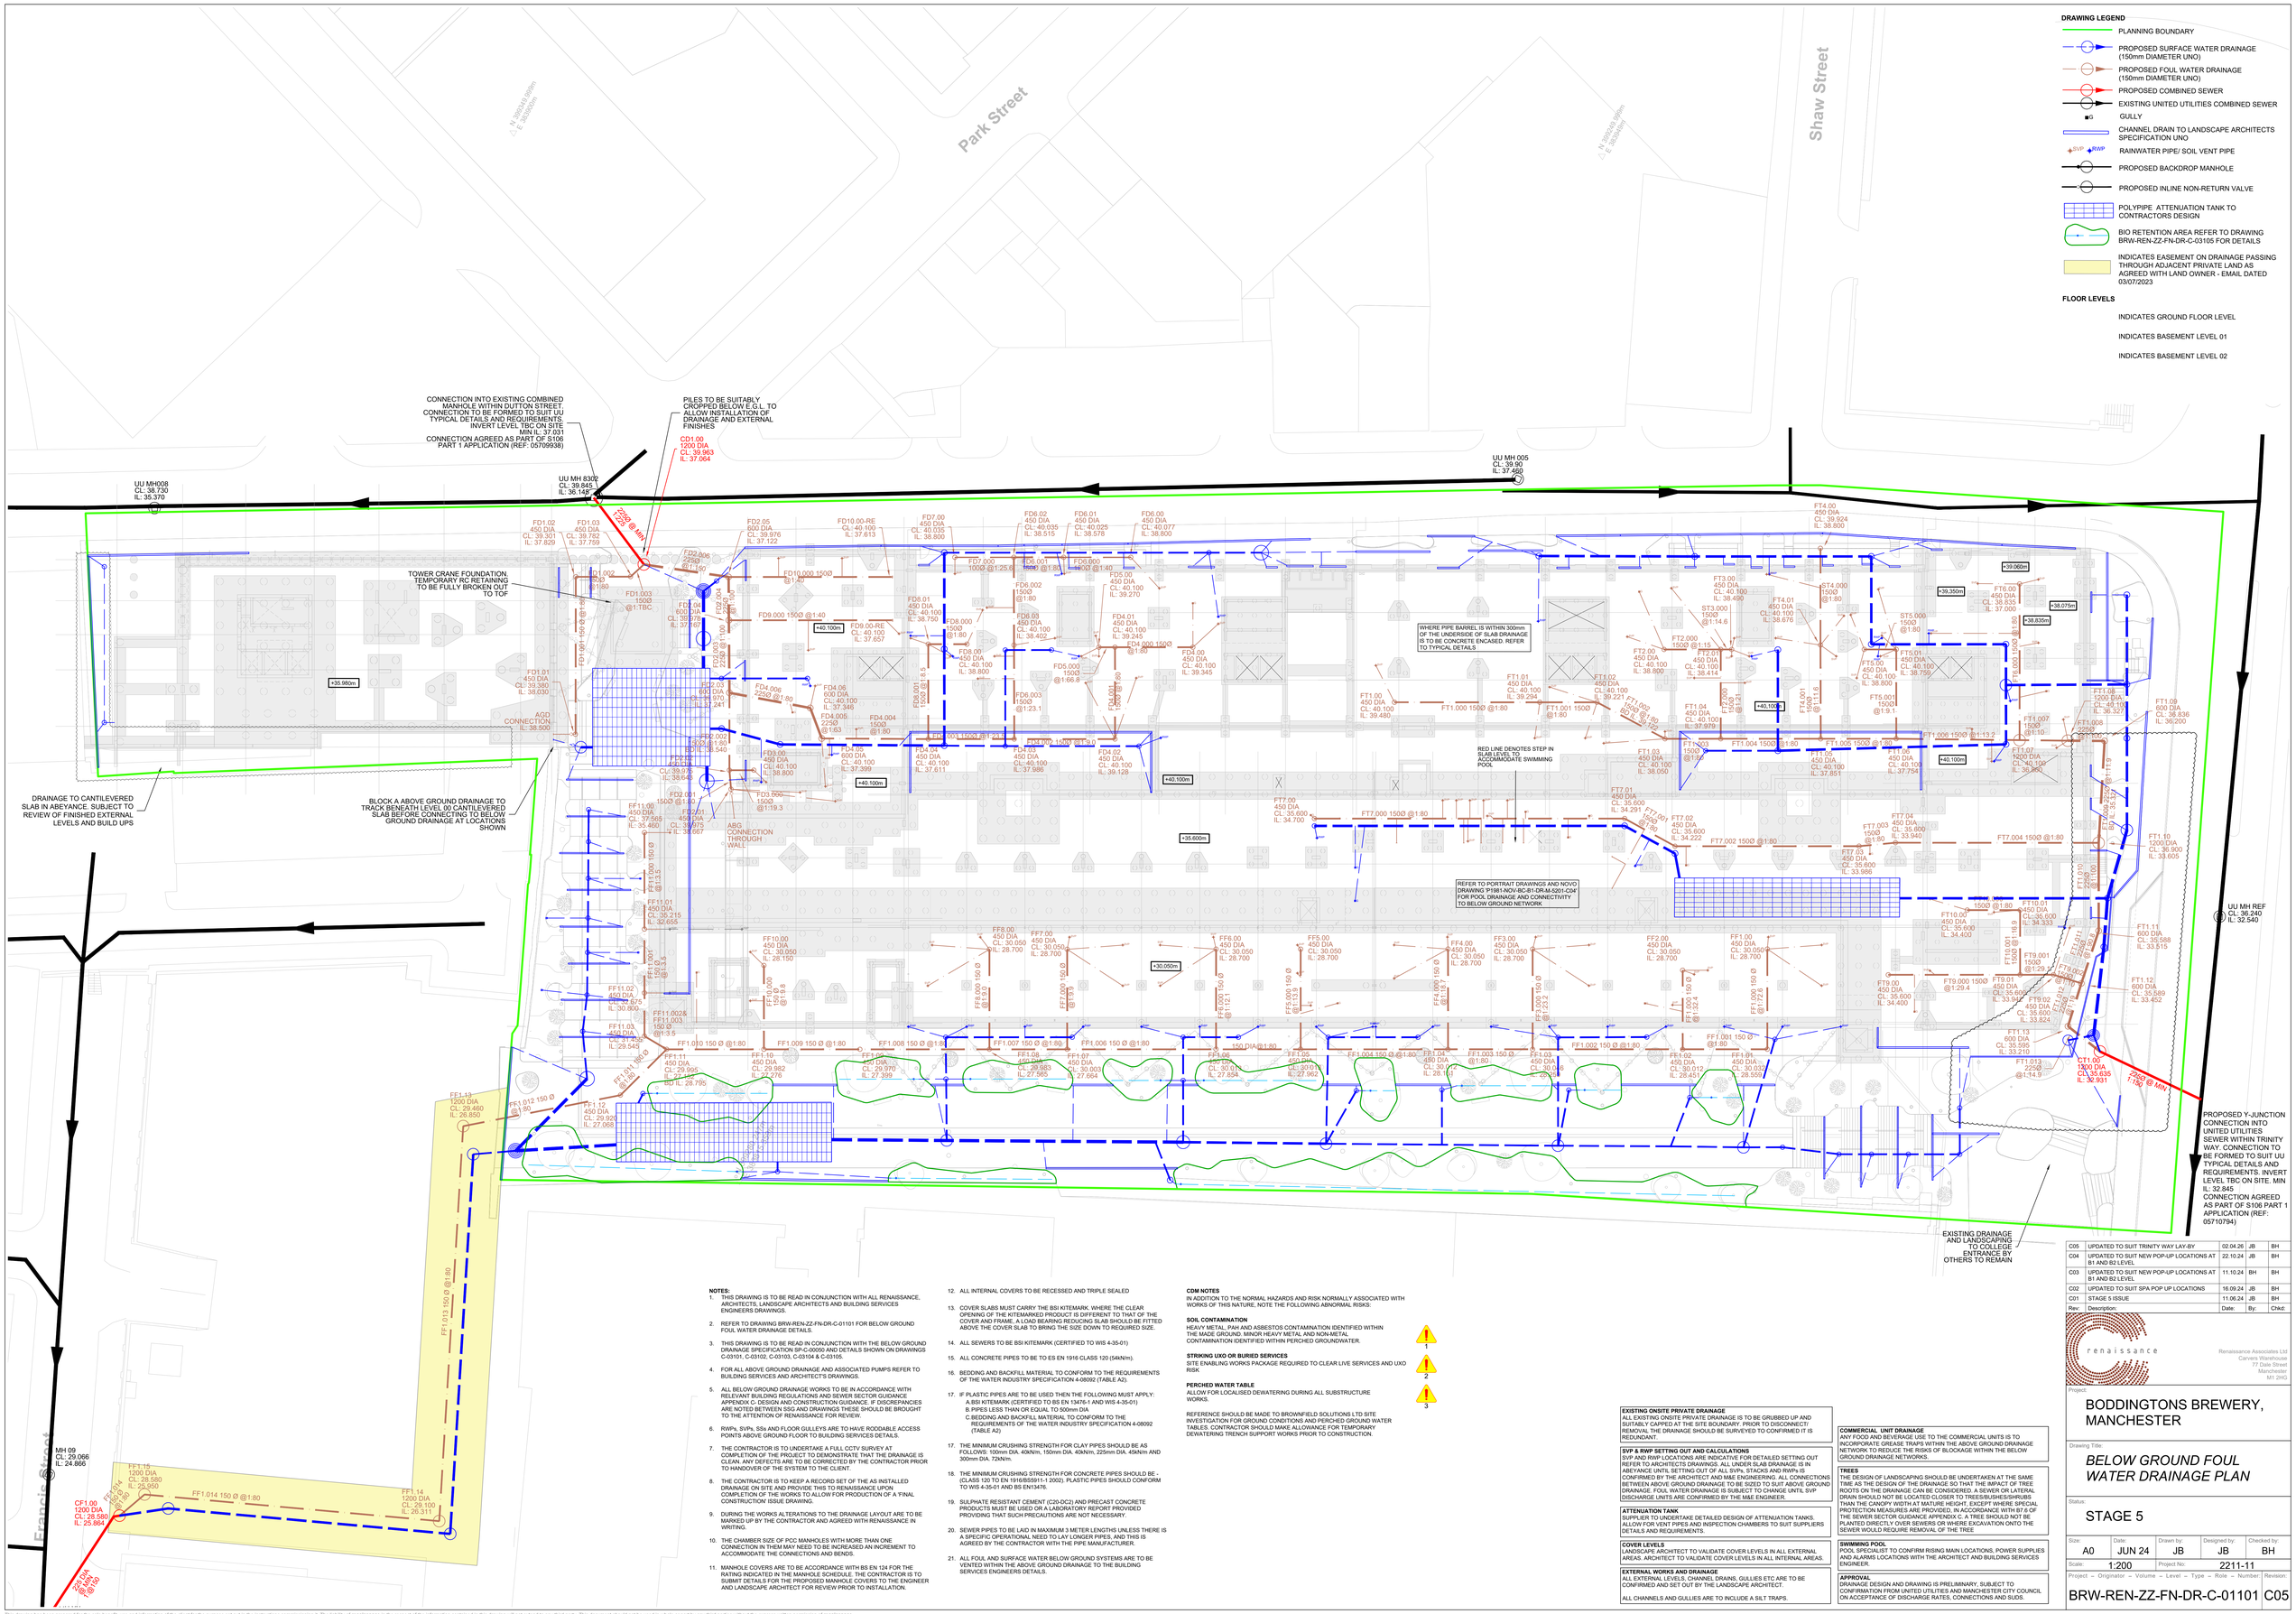


C05	UPDATED TO SUIT TRINITY WAY LAY-BY	02.04.26	JB	BH
C04	UPDATED TO SUIT NEW POP-UP LOCATIONS AT B1 AND B2 LEVEL	22.10.24	JB	BH
C03	UPDATED TO SUIT NEW POP-UP LOCATIONS AT B1 AND B2 LEVEL	11.10.24	BH	BH
C02	UPDATED TO SUIT SPA POP UP LOCATIONS	16.09.24	JB	BH
C01	STAGE 5 ISSUE	11.06.24	JB	BH
Rev:	Description:	Date:	By:	Chkd:

renaissance
Renaissance Associates Ltd
Carvers Warehouse
77 Dale Street
Manchester
M1 2HG

Project:
BODDINGTONS BREWERY, MANCHESTER

Drawing Title:
BELOW GROUND FOUL WATER DRAINAGE PLAN

Status:
STAGE 5

Size:	Date:	Drawn by:	Designed by:	Checked by:
A0	JUN 24	JB	JB	BH

Scale: 1:200 Project No: 2211-11

Project – Originator – Volume – Level – Type – Role – Number | Revision:
BRW-REN-ZZ-FN-DR-C-01101 | C05

This drawing has been prepared for the sole benefit, use and information of the client for the purpose set out in the instructions commissioning it. The liability of renaissance in the respect of the information contained in this drawing will not extend to any third party. This document should not be used in whole or part by any third parties without the express written permission of renaissance