NOTES

ORIGINAL A1

DO NOT SCALE FROM THIS DRAWING.
ALL DIMENSIONS TO BE CHECKED ON SITE.
(DRAWINGS MAYBE SCALED FOR LOCAL AUTHORITY & PLANNING PURPOSE ONLY)
COPYRIGHT PROTECTED.

PLANNING

CONSULTANT REFERENCES IN DRAWING:


STRUCTURAL - REF/REVISION

0 0.20 0.40 0.60 0.80 1.0m

Scale 1:20

DOOR SCHEDULE

REFERENCE	LOCATION	DOOR TYPE	DOOR LEAF	DOOR HANDLE	STRUCTURAL OPENING	FIRE RATING (SMOKE SEAL)	DETAILS / COMMENTS
D-01.01	WORKPOD	GLASS DOOR IN SOLID WALL	838 X 2258MM	Y	922 X 2300MM	-	
D-01.02	WORKPOD	GLASS DOOR IN SOLID WALL	838 X 2258MM	Y	922 X 2300MM	=	
D-01.03	MEETING ROOM	GLASS DOOR IN GLAZED WALL	914 X 2258MM	Y	988 X 2300MM	=	
D-01.04	MEETING ROOM	GLASS DOOR IN GLAZED WALL	914 X 2258MM	Y	988 X 2300MM	=	
D-01.05	MEETING ROOM	GLASS DOOR IN GLAZED WALL	914 X 2258MM	Y	988 X 2300MM	=	

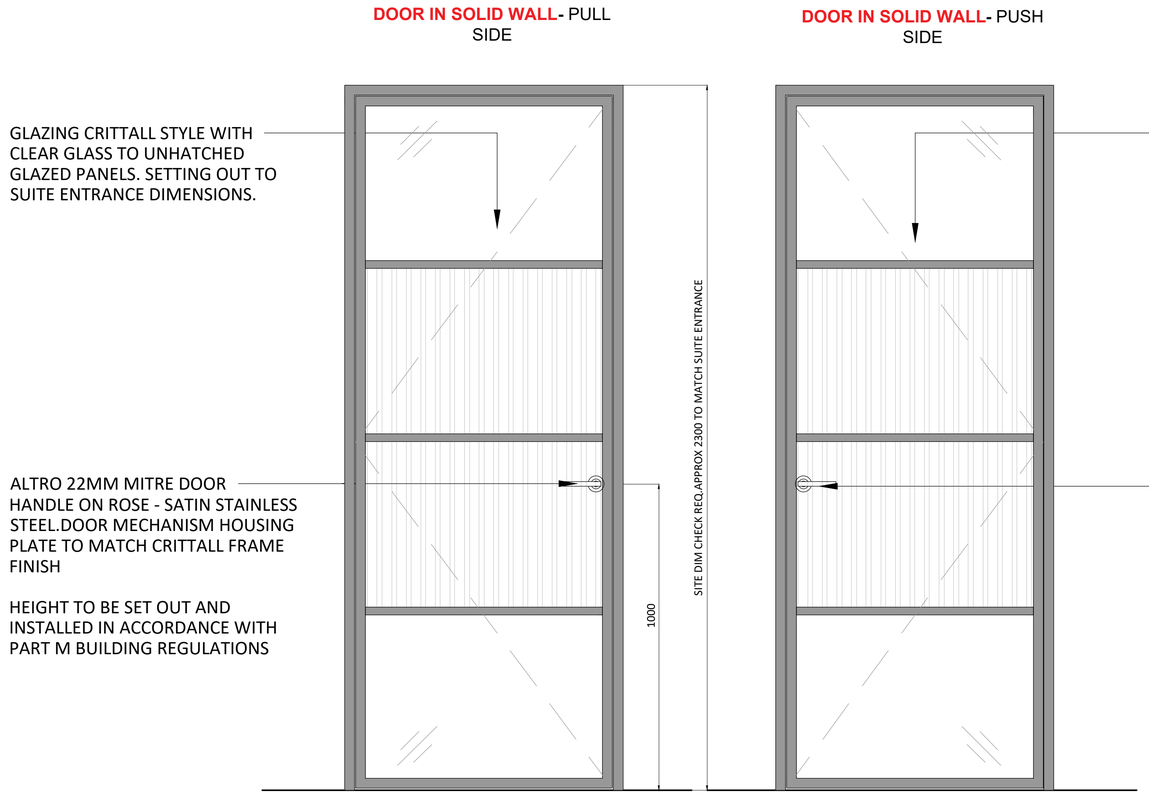

01 TYPICAL DOOR ELEVATION
Scale: 1:10@A1

REV	DATE	DESCRIPTION	DRAWN	CHECKED
-	29.04.26	FIRST ISSUE	JV	MY

BLOK PROJECTS

PROJECT
Wittington Investments
40 Princess Street
Manchester

DRAWING REFERENCE
LOWER GROUND FLOOR
LANGLEY HOUSE DOOR SCHEDULE

DRAWN	CHECKED	SHEET No		
JV	MY	ALL-LH-DS		
STAGE	REV	JOB REFERENCE	DRAWING SCALE	DATE
-	-	BLOK-E25142	1:20 @A1	28/04/26

WEBSITE : www.blokprojects.com
TELEPHONE : +44 (0)161 452 3668
EMAIL : info@blokprojects.com