## DOOR SCHEDULE


| REFERENCE | LOCATION | DOOR TYPE | DOOR LEAF | DOOR HANDLE | STRUCTURAL OPENING | FIRE RATING (SMOKE SEAL) | DETAILS / COMMENTS |
|---|---|---|---|---|---|---|---|
| D-01.01 | WORKPOD | GLASS DOOR IN SOLID WALL | 838 X 2258MM | Y | 922 X 2300MM | - | |
| D-01.02 | WORKPOD | GLASS DOOR IN SOLID WALL | 838 X 2258MM | Y | 922 X 2300MM | = | |
| D-01.03 | MEETING ROOM | GLASS DOOR IN GLAZED WALL | 914 X 2258MM | Y | 988 X 2300MM | = | |
| D-01.04 | MEETING ROOM | GLASS DOOR IN GLAZED WALL | 914 X 2258MM | Y | 988 X 2300MM | = | |
| D-01.05 | MEETING ROOM | GLASS DOOR IN GLAZED WALL | 914 X 2258MM | Y | 988 X 2300MM | = | |
| D01.01 | WORKPOD | GLASS DOOR IN SOLID WALL | 838 X 2258MM | Y | 922 X 2300MM | - | |
| D01.02 | WORKPOD | GLASS DOOR IN SOLID WALL | 838 X 2258MM | Y | 922 X 2300MM | - | |
| D01.03 | MEETING ROOM | GLASS DOOR IN GLAZED WALL | 914 X 2258MM | Y | 988 X 2300MM | = | |
| D01.04 | MEETING ROOM | GLASS DOOR IN GLAZED WALL | 914 X 2258MM | Y | 988 X 2300MM | = | |
| D01.05 | MEETING ROOM | GLASS DOOR IN GLAZED WALL | 914 X 2258MM | Y | 988 X 2300MM | = | |
| D03.01 | WORKPOD | GLASS DOOR IN SOLID WALL | 838 X 2258MM | Y | 922 X 2300MM | - | |
| D03.02 | WORKPOD | GLASS DOOR IN SOLID WALL | 838 X 2258MM | Y | 922 X 2300MM | - | |
| D03.03 | MEETING ROOM | GLASS DOOR IN GLAZED WALL | 914 X 2258MM | Y | 988 X 2300MM | = | |
| D03.04 | MEETING ROOM | GLASS DOOR IN GLAZED WALL | 914 X 2258MM | Y | 988 X 2300MM | = | |
| D03.05 | MEETING ROOM | GLASS DOOR IN GLAZED WALL | 914 X 2258MM | Y | 988 X 2300MM | = | |
| D05.01 | WORKPOD | GLASS DOOR IN SOLID WALL | 838 X 2258MM | Y | 922 X 2300MM | - | |
| D05.02 | WORKPOD | GLASS DOOR IN SOLID WALL | 838 X 2258MM | Y | 922 X 2300MM | - | |
| D05.03 | MEETING ROOM | GLASS DOOR IN GLAZED WALL | 914 X 2258MM | Y | 988 X 2300MM | = | |
| D05.04 | MEETING ROOM | GLASS DOOR IN GLAZED WALL | 914 X 2258MM | Y | 988 X 2300MM | = | |
| D05.05 | MEETING ROOM | GLASS DOOR IN GLAZED WALL | 914 X 2258MM | Y | 988 X 2300MM | = | |
| D09.01 | WORKPOD | GLASS DOOR IN SOLID WALL | 838 X 2258MM | Y | 922 X 2300MM | - | |
| D09.02 | MEETING ROOM | GLASS DOOR IN GLAZED WALL | 914 X 2258MM | Y | 988 X 2300MM | = | |
| D09.03 | WORKPOD | GLASS DOOR IN SOLID WALL | 838 X 2258MM | Y | 922 X 2300MM | - | |
| D49.04 | WORKPOD | GLASS DOOR IN SOLID WALL | 838 X 2258MM | Y | 922 X 2300MM | - | |
| D09.05 | MEETING ROOM | GLASS DOOR IN GLAZED WALL | 914 X 2258MM | Y | 988 X 2300MM | = | |
| D09.06 | MEETING ROOM | GLASS DOOR IN GLAZED WALL | 914 X 2258MM | Y | 988 X 2300MM | = | |
| | | | | | | | |

**DOOR IN SOLID WALL- PULL SIDE**

GLAZING CRITTALL STYLE WITH CLEAR GLASS TO UNHATCHED GLAZED PANELS. SETTING OUT TO SUITE ENTRANCE DIMENSIONS.

ALTRO 22MM MITRE DOOR HANDLE ON ROSE - SATIN STAINLESS STEEL.DOOR MECHANISM HOUSING PLATE TO MATCH CRITTALL FRAME FINISH

HEIGHT TO BE SET OUT AND INSTALLED IN ACCORDANCE WITH PART M BUILDING REGULATIONS

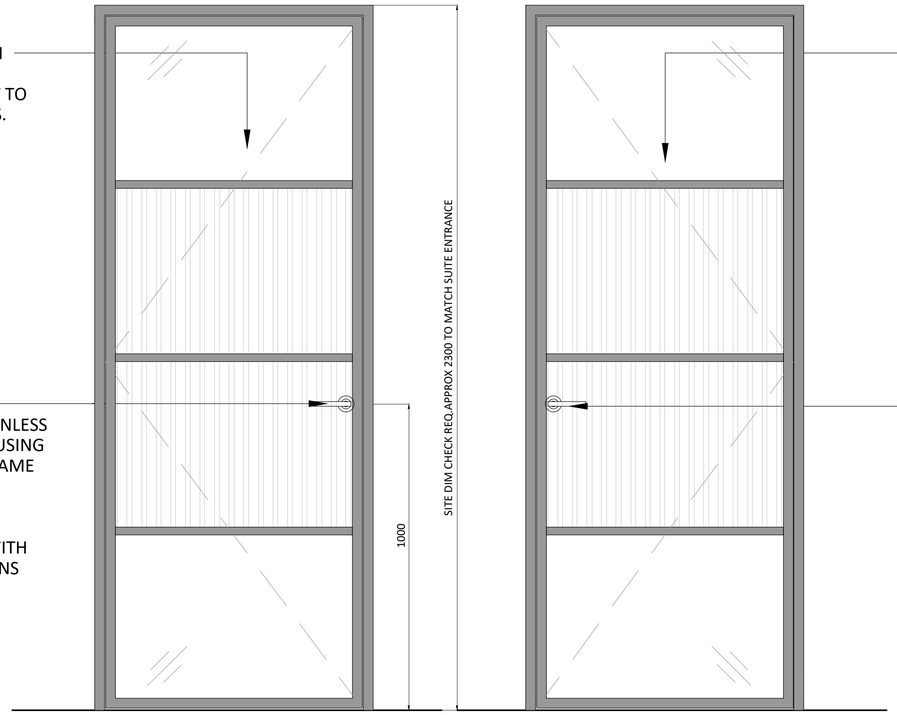


**DOOR IN SOLID WALL- PUSH SIDE**

GLAZED FRAMEWORK FINISH : POWDER COATED FINISH:POWDER COATED STEEL - RAL 9005

HATCHED GLAZING : REEDED GLASS VINYL **FINISH:** REEDED VINYL TO THE INTERNAL FACE TO BE PROCURED BY THE CONTRACTOR - SAMPLE TO BE APPROVED BY BLOK

GLAZING CRITTALL STYLE WITH CLEAR GLASS TO UNHATCHED GLAZED PANELS

ALTRO 22MM MITRE DOOR HANDLE ON ROSE - SATIN STAINLESS STEEL.DOOR MECHANISM HOUSING PLATE TO MATCH CRITTALL FRAME FINISH

HEIGHT TO BE SET OUT AND INSTALLED IN ACCORDANCE WITH PART M BUILDING REGULATIONS

01 TYPICAL DOOR ELEVATION
Scale: 1:10@A1

## NOTES

ORIGINAL A1

DO NOT SCALE FROM THIS DRAWING.
ALL DIMENSIONS TO BE CHECKED ON SITE.
(DRAWINGS MAYBE SCALED FOR LOCAL AUTHORITY & PLANNING PURPOSE ONLY)
COPYRIGHT PROTECTED.

PLANNING

CONSULTANT REFERENCES IN DRAWING:

STRUCTURAL - REF/REVISION

0 0.20 0.40 0.60 0.80 1.0m
Scale 1:20

| REV | DATE | DESCRIPTION | DRAWN | CHECKED |
|---|---|---|---|---|
| - | 29.04.26 | FIRST ISSUE | JV | MY |

BLOK PROJECTS

PROJECT
Wittington Investments
40 Princess Street
Manchester

DRAWING REFERENCE
ALL FLOOR
LANGLEY HOUSE DOOR SCHEDULE

| DRAWN | CHECKED | SHEET No | | |
|---|---|---|---|---|
| JV | MY | ALL-LH-DS | | |
| **STAGE** | **REV** | **JOB REFERENCE** | **DRAWING SCALE** | **DATE** |
| - | - | BLOK-E25142 | 1:20 @A1 | 28/04/26 |

WEBSITE : www.blokprojects.com
TELEPHONE : +44 (0)161 452 3668
EMAIL : info@blokprojects.com