


01 SITE PLAN

Scale: 1:1250@A1

0 5 10 20 30 40 50 60m

Scale 1:1250

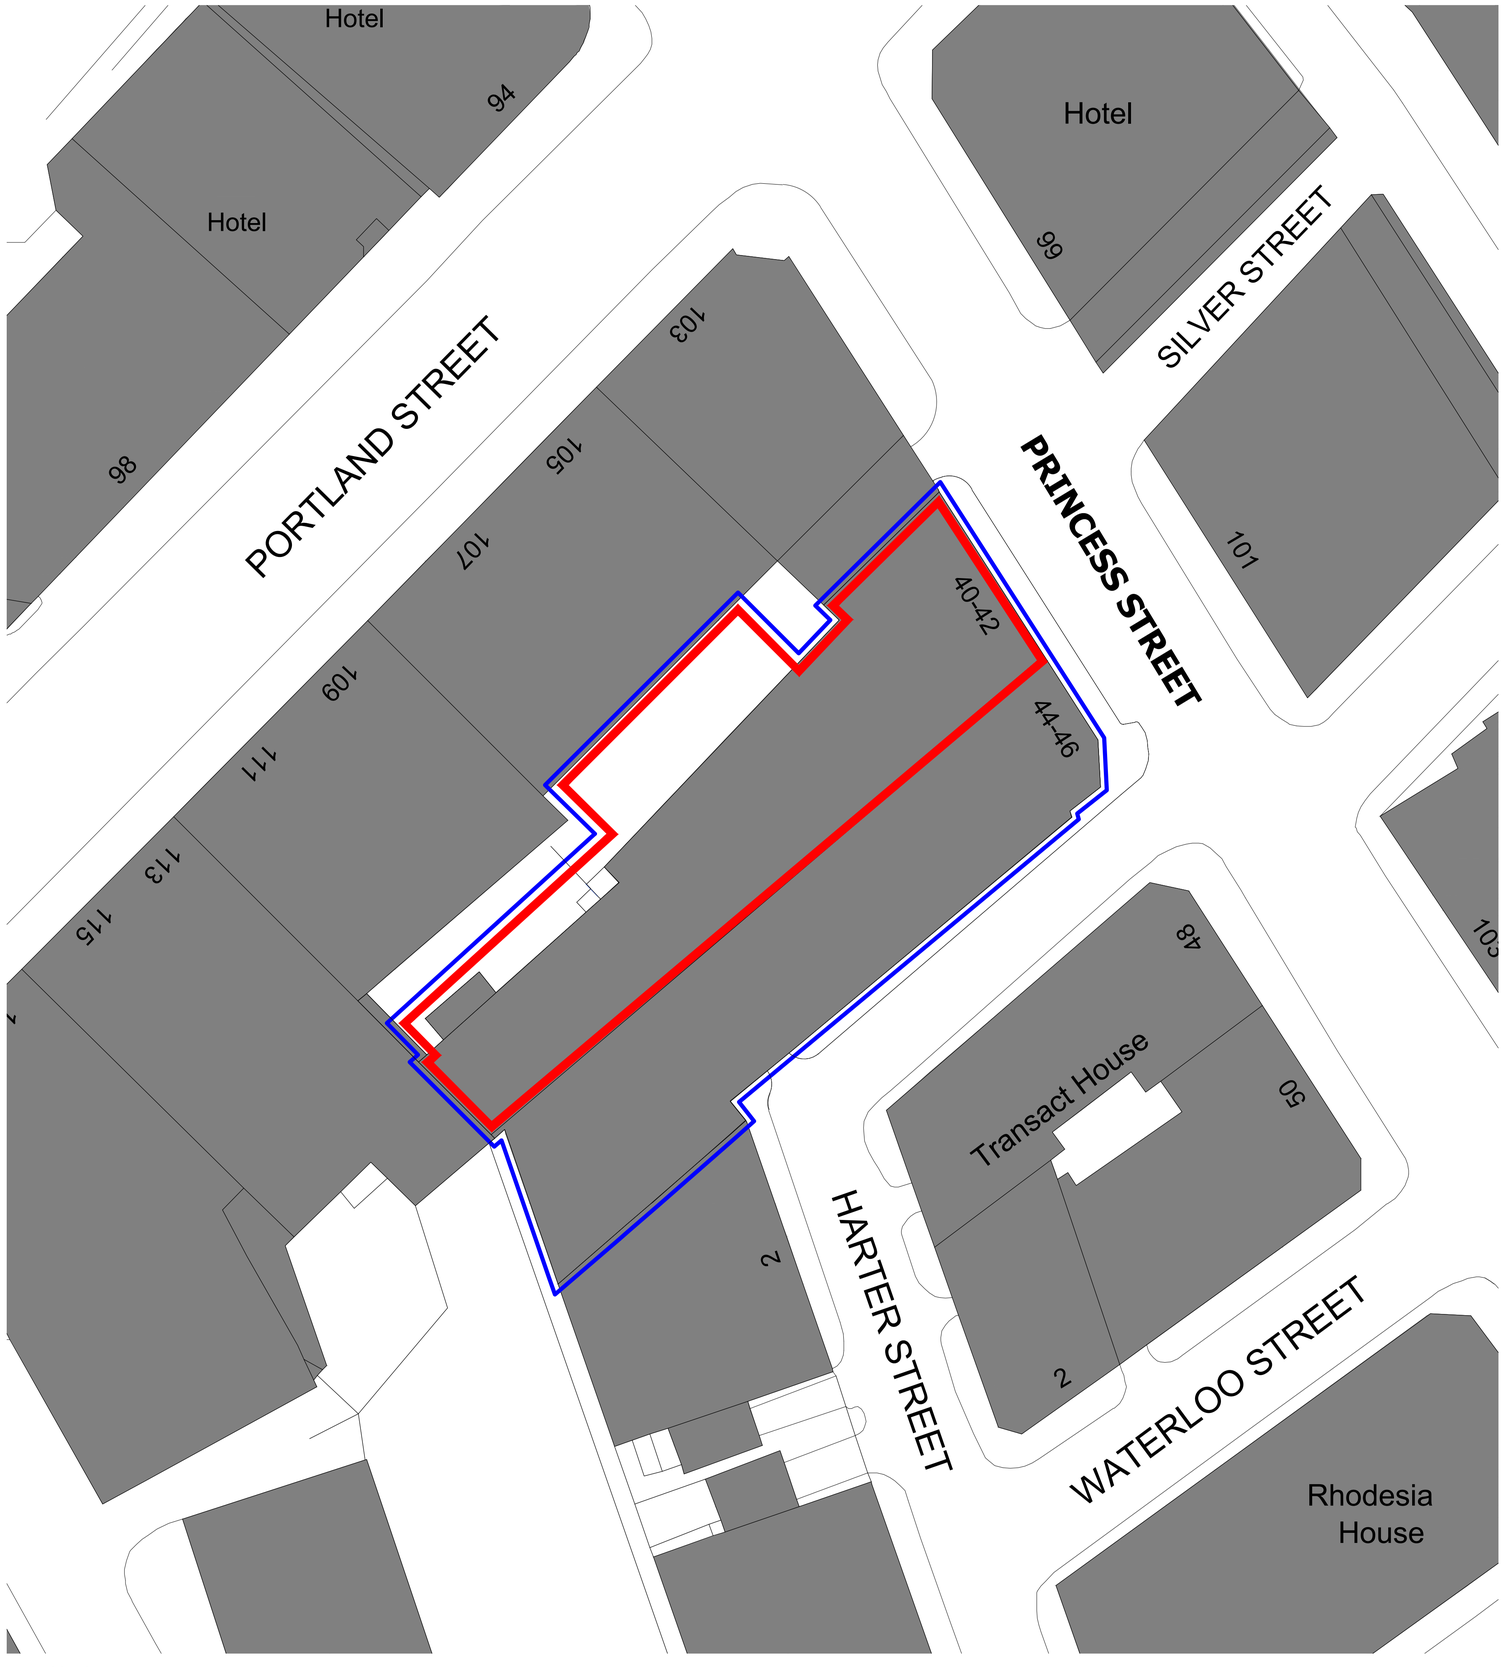

02 LOCATION PLAN

Scale: 1:250@A1

0 2.5 5.0 7.5 10.0 12.5m

Scale 1:250

NOTES

ORIGINAL A1

DO NOT SCALE FROM THIS DRAWING.
ALL DIMENSIONS TO BE CHECKED ON SITE.
(DRAWINGS MAYBE SCALED FOR LOCAL AUTHORITY & PLANNING PURPOSE ONLY)
COPYRIGHT PROTECTED.

PLANNING

CONSULTANT REFERENCES IN DRAWING:

STRUCTURAL - REF/REVISION

N

REV	DATE	DESCRIPTION	DRAWN	CHECKED
-	29.04.26	FIRST ISSUE	JV	MY

BLOK PROJECTS

PROJECT
Wittington Investments
40 Princess Street
Manchester

DRAWING REFERENCE
EASTERN HOUSE
SITE & LOCATION PLAN

DRAWN	CHECKED	SHEET No		
JV	MY	SP-LP-EASTERN HOUSE		
STAGE	REV	JOB REFERENCE	DRAWING SCALE	DATE
-	-	BLOK-E25142	VARIOUS @A1	28/04/26

WEBSITE : www.blokprojects.com
TELEPHONE : +44 (0)161 452 3668
EMAIL : info@blokprojects.com