
LEVEL 02 (1:100)

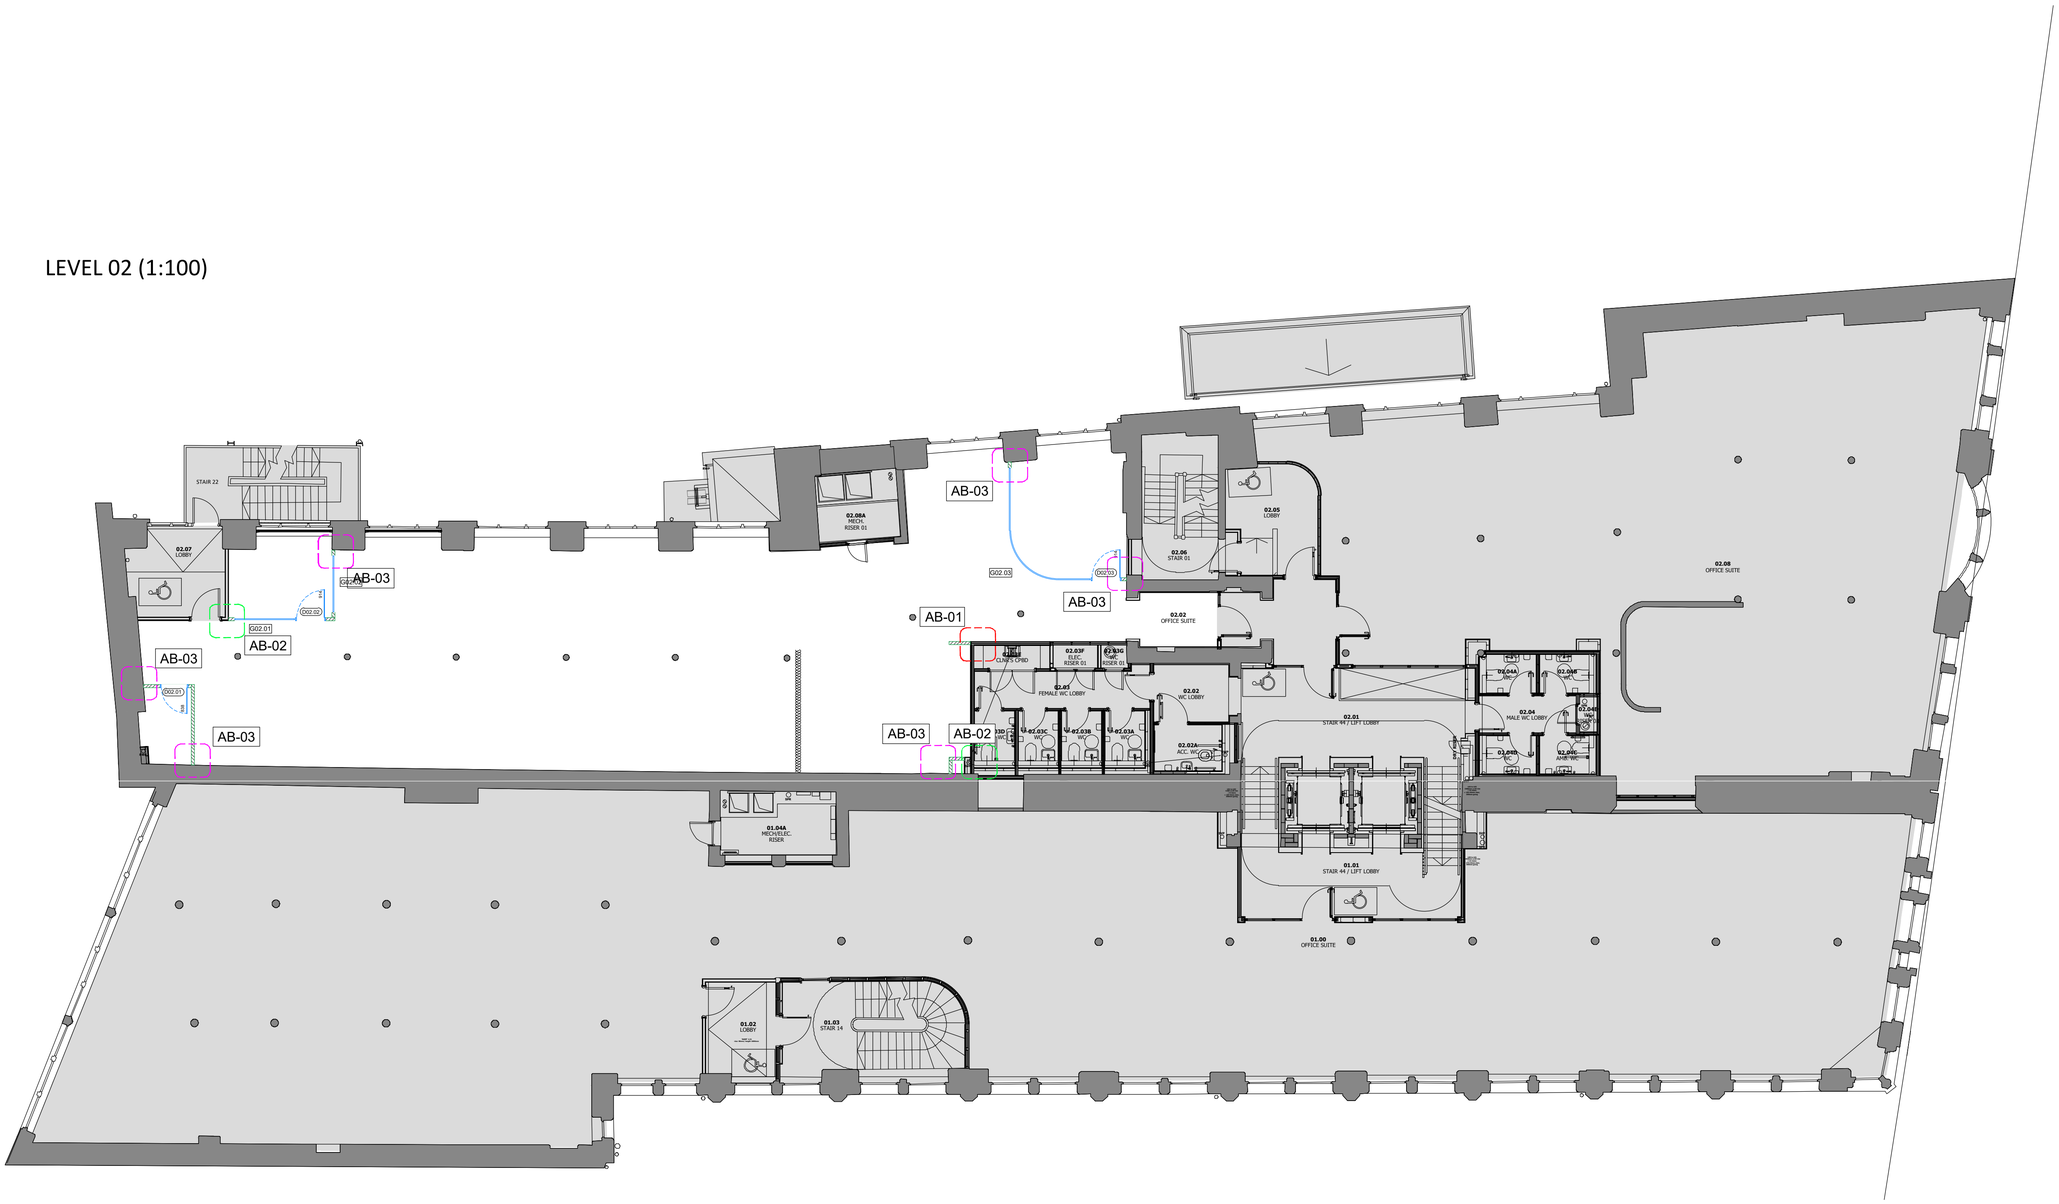

NOTES

ORIGINAL A1

DO NOT SCALE FROM THIS DRAWING.
ALL DIMENSIONS TO BE CHECKED ON SITE.
(DRAWINGS MAYBE SCALED FOR LOCAL AUTHORITY & PLANNING PURPOSE ONLY)
COPYRIGHT PROTECTED.

PLANNING

CONSULTANT REFERENCES IN DRAWING:

STRUCTURAL - REF/REVISION

0 0.5 1.0 2.0 3.0 4.0 5.0m

Scale 1:100

PARTITION SETTING OUT KEY:

Some symbols shown may not appear in drawing, and may not be to scale. Drawing to be printed in colour.

NO WORKS

NEW PARTITIONS AND GLAZING TYPES

PARTITION TYPE - P1
New 100mm partition built from raised access floor to ceiling, to include acoustic insulation, to include two layers of 12.5mm plasterboard either side of metal studs. To be taped and jointed & decorated. 100mm MDF skirting.

PARTITION TYPE - G1
New full height 12.8mm single glazed silicone jointed acoustic glazing. 2300mm FFL, to sit within crittall style frame. with P1 bulkhead above.

ABUTMENT DETAILS
FOR DETAILS SEE "40 Princess Street-TYPICAL-PARTTION DETAILS"

AB-01
AB-02
AB-03

NEW DOORS (REFER TO DOOR SCHEDULE)

New single glazed door | New single timber door | New double timber door

XXX.XX Door reference number

GXX.X Glazed opening referance number

REV	DATE	DESCRIPTION	DRAWN	CHECKED
-	29.04.26	FIRST ISSUE	JV	MY

BLOK PROJECTS

PROJECT
Wittington Investments
40 Princess Street
Manchester

DRAWING REFERENCE
SECOND FLOOR
PARTITION SETTING OUT

DRAWN	CHECKED	SHEET No		
JV	MY	02-PSO		
STAGE	REV	JOB REFERENCE	DRAWING SCALE	DATE
-	-	BLOK-E25142	1:100 @A1	28/04/26

WEBSITE : www.blokprojects.com
TELEPHONE : +44 (0)161 452 3668
EMAIL : info@blokprojects.com