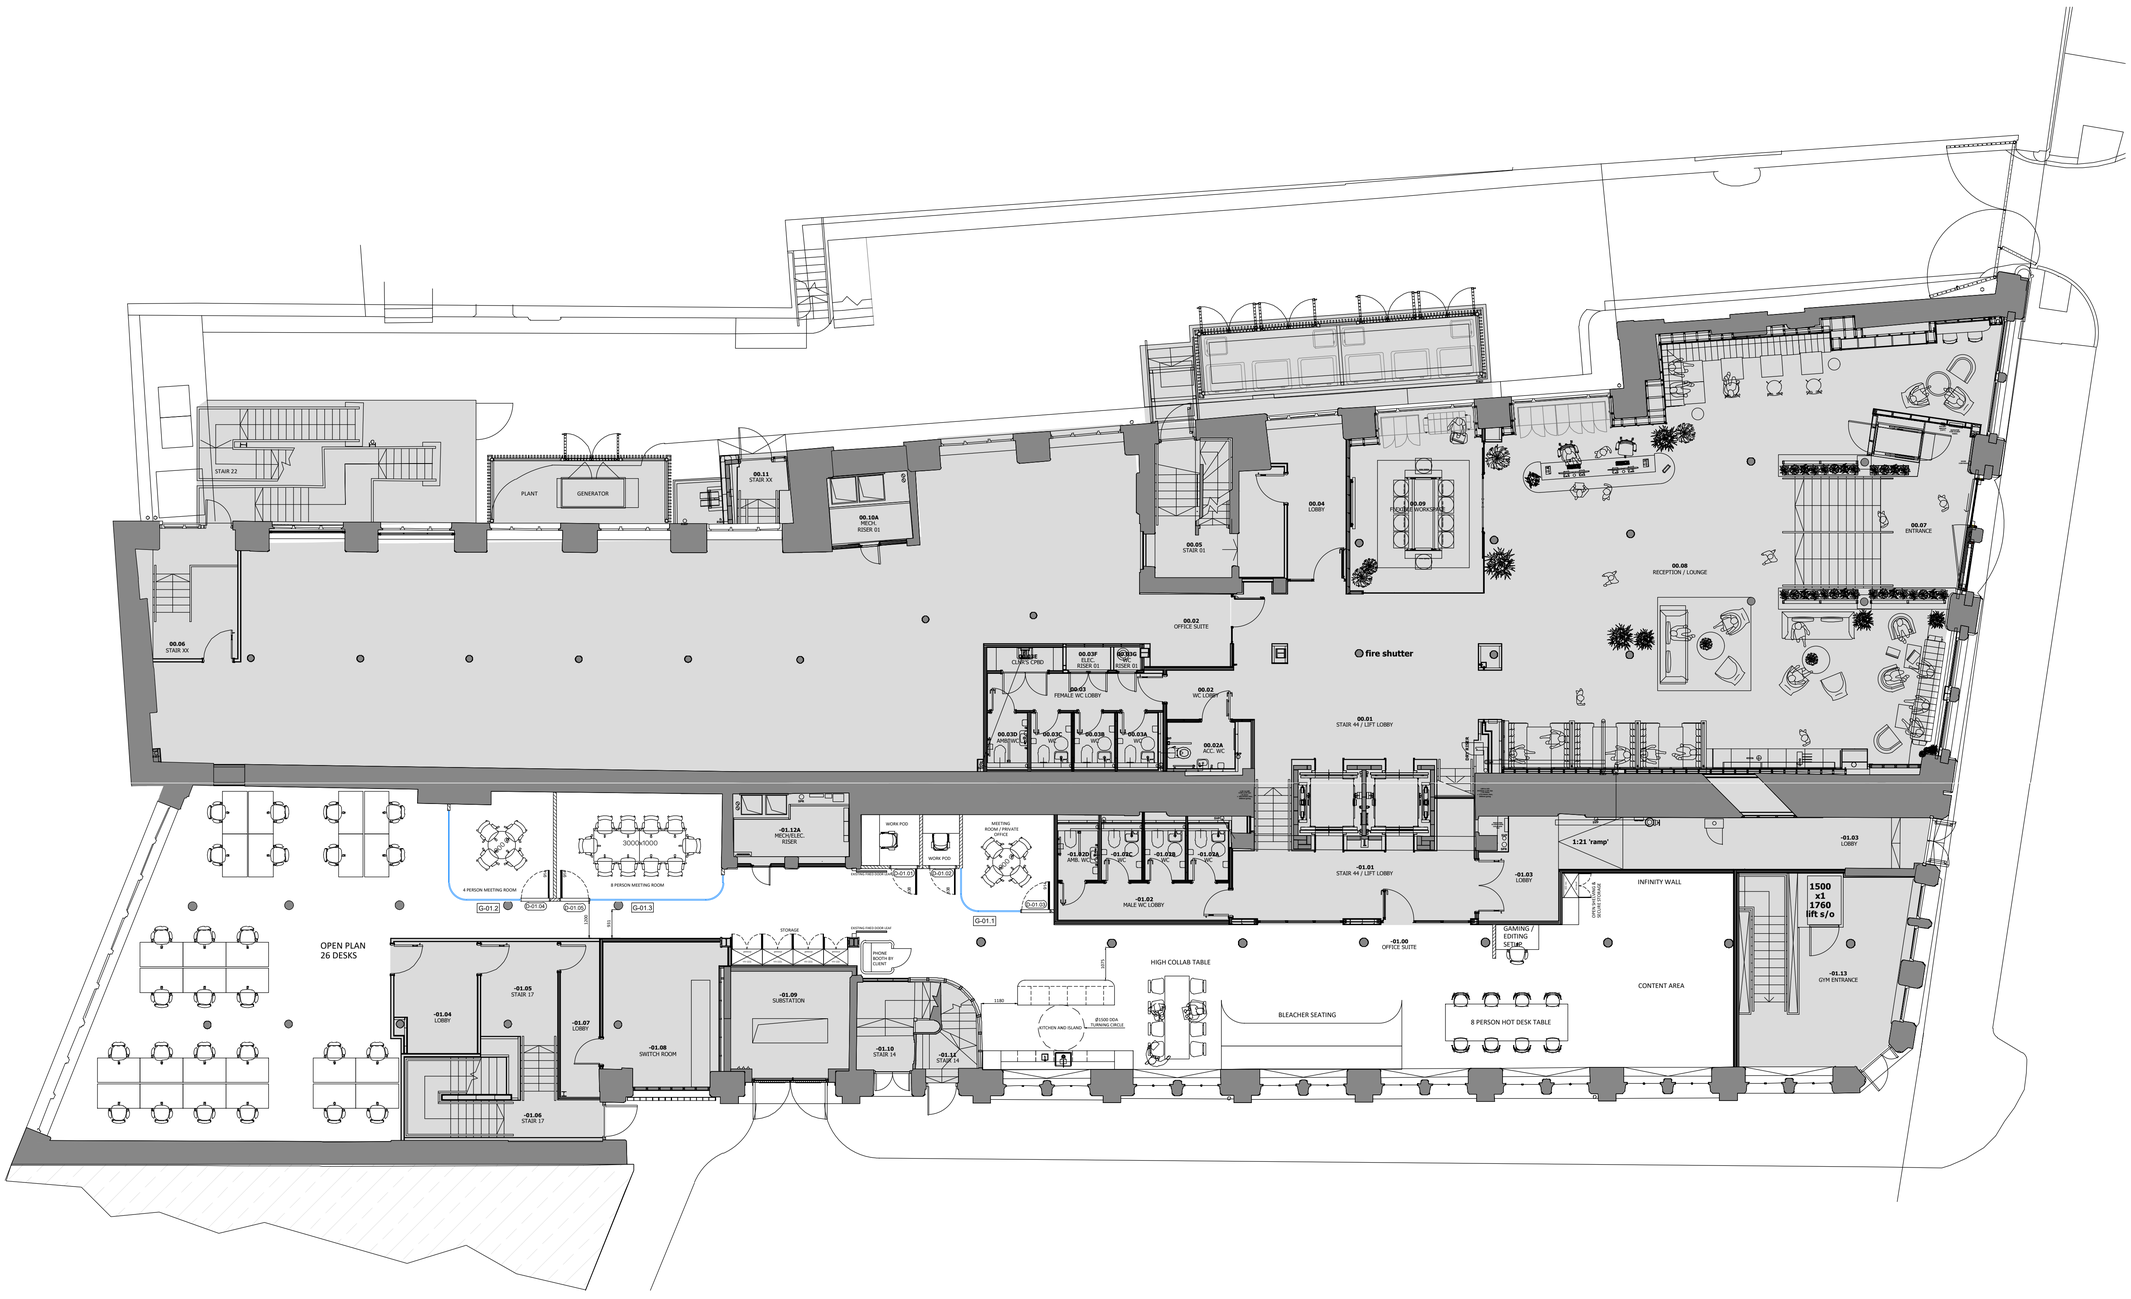


LEVEL -01 (1:100)

NOTES

ORIGINAL A1

DO NOT SCALE FROM THIS DRAWING.
ALL DIMENSIONS TO BE CHECKED ON SITE.
(DRAWINGS MAYBE SCALED FOR LOCAL AUTHORITY & PLANNING PURPOSE ONLY)
COPYRIGHT PROTECTED.

PLANNING

CONSULTANT REFERENCES IN DRAWING:

STRUCTURAL - REF/REVISION

0 0.5 1.0 2.0 3.0 4.0 5.0m

Scale 1:100

GENERAL KEY:

Some symbols shown may not appear in drawing, and may not be to scale. Drawing to be printed in colour.

NO WORKS

EXISTING FIT-OUT

Existing partitions
Existing glazing
Existing solid single door
Existing glass single door
Existing solid double door
Existing solid leaf and half door

NEW PARTITIONING, GLAZING AND DOORS

New partitioning
New glazing
(Refer to partition drawing for specification)

NEW DOORS (REFER TO DOOR SCHEDULE)

New single glazed door
New single timber door
New double timber door
(Refer to door schedule for specification)
XXX.XX Door reference number
GLX XX Glazed opening referance number

FURNITURE & FIXED ITEMS

New single Desk
Storage Cupboard
Coats Cupboard
LOUIS BOARD Writable Surface
AV SCREEN AV Screen

REV	DATE	DESCRIPTION	DRAWN	CHECKED
-	12.05.26	FIRST ISSUE	JV	MY

BLOK PROJECTS

PROJECT
Wittington Investments
40 Princess Street
Manchester

DRAWING REFERENCE
LOWER GROUND FLOOR
GENERAL ARRANGEMENT

DRAWN	CHECKED	SHEET No		
JV	MY	-01-NEWGEN-GA		
STAGE	REV	JOB REFERENCE	DRAWING SCALE	DATE
-	-	BLOK-E25142	1:100 @A1	28/04/26

WEBSITE : www.blokprojects.com
TELEPHONE : +44 (0)161 452 3668
EMAIL : info@blokprojects.com