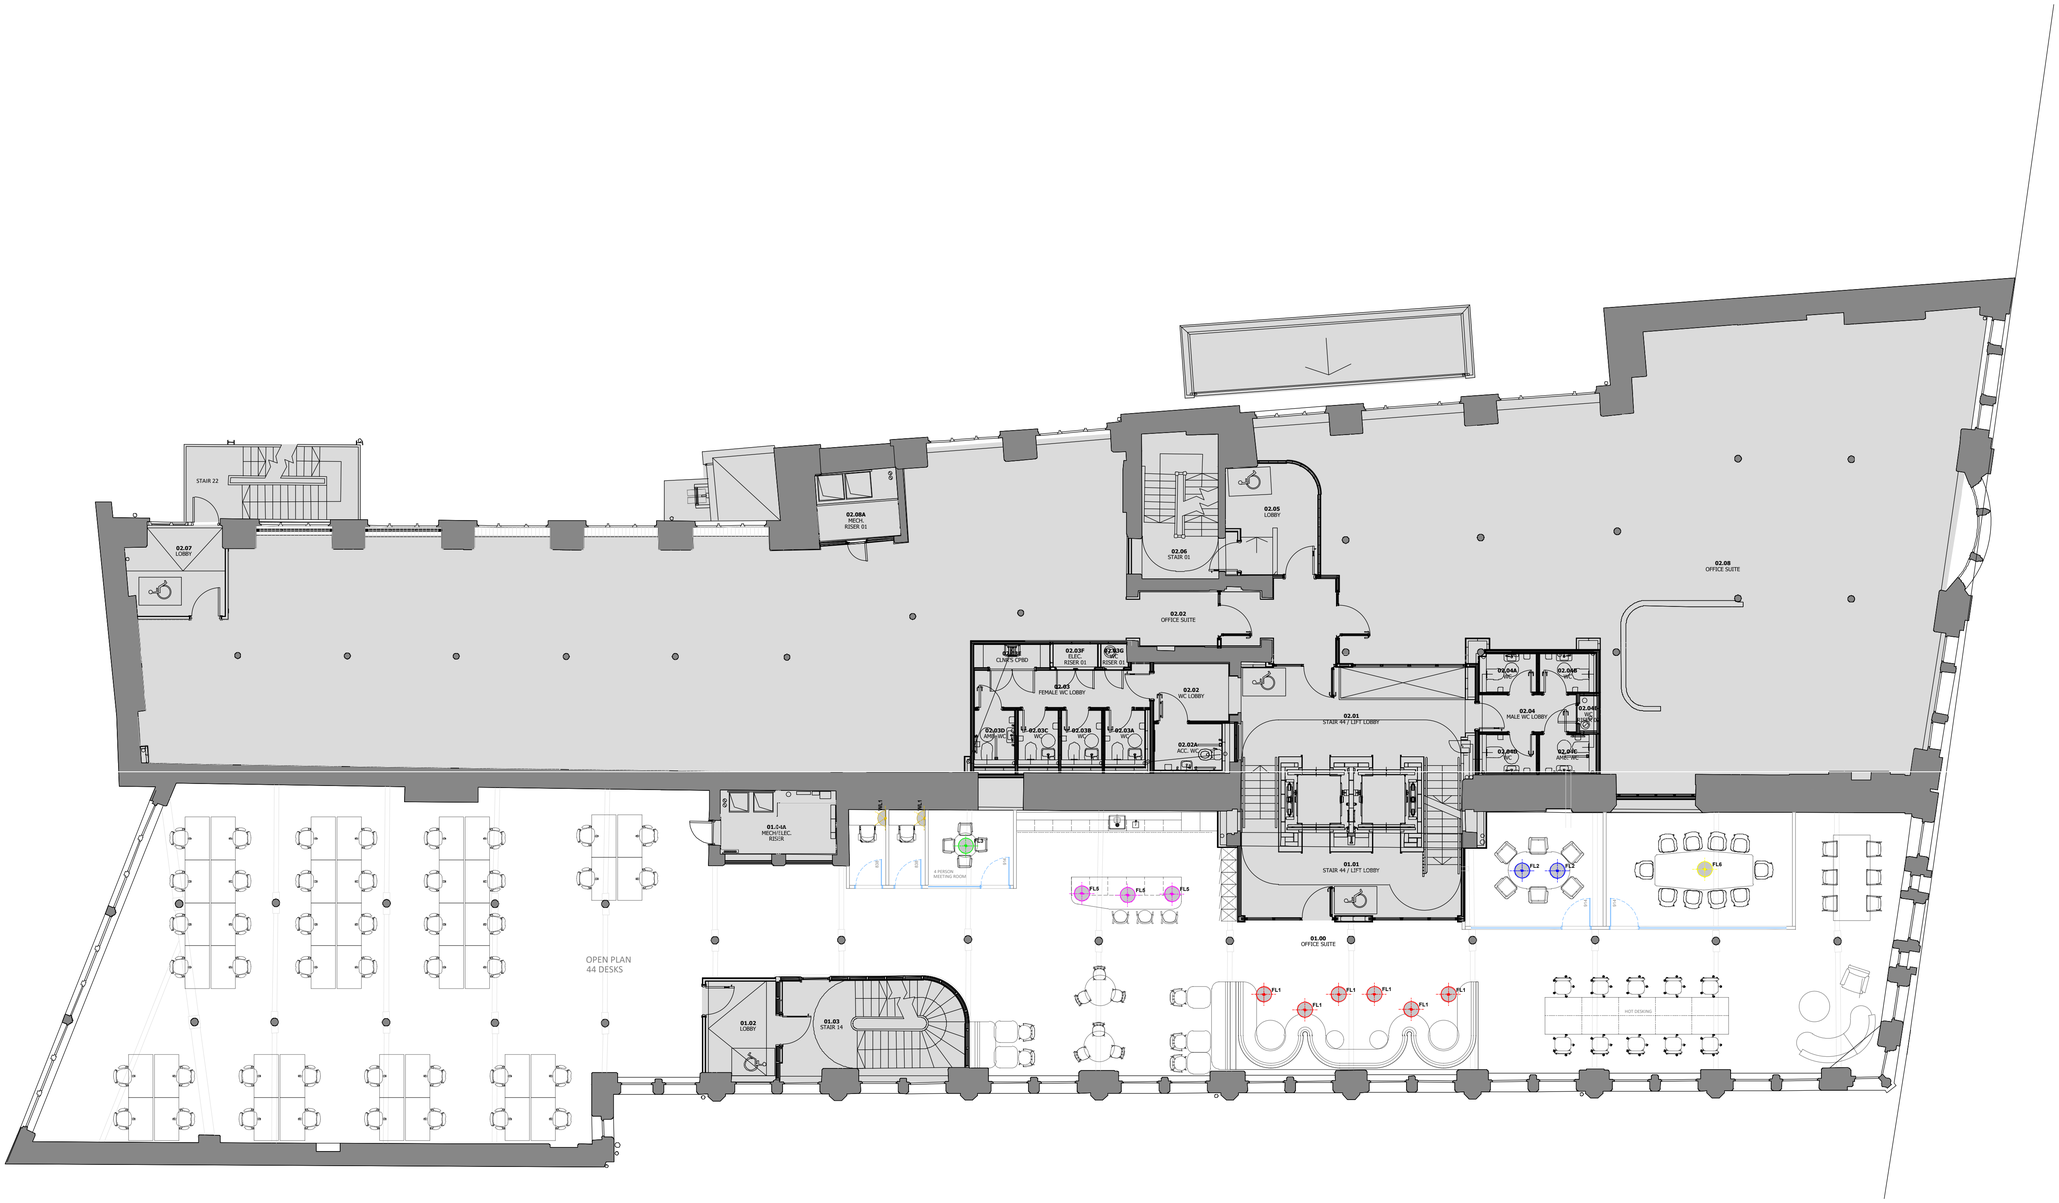


LEVEL 01 (1:100)

NOTES

ORIGINAL A1

DO NOT SCALE FROM THIS DRAWING.
ALL DIMENSIONS TO BE CHECKED ON SITE.
(DRAWINGS MAYBE SCALED FOR LOCAL AUTHORITY & PLANNING PURPOSE ONLY)
COPYRIGHT PROTECTED.

PLANNING

CONSULTANT REFERENCES IN DRAWING:

STRUCTURAL - REF/REVISION

0 0.5 1.0 2.0 3.0 4.0 5.0m

Scale 1:100

HIGH LEVEL LIGHTING KEY:

Some symbols shown may not appear in drawing, and may not be to scale. Drawing to be printed in colour.

NO WORKS

EXISTING CEILINGS TYPES

Existing timber ceiling

Area of exposed / MF plasterboard ceiling

NEW CEILINGS

CTY-01 - Supply and install new standard plasterboard MF ceiling.

FEATURE LIGHTING SYMBOLS
(only NEW versions shown below)

- WL1 INDUSTVILLE BOSTON ROUND METAL DIFFUSER WALL LIGHT
- FL1 SPEC: NORDLUX - GRANT 15 PENDANT BRASS
- FL2 SPEC: NORDLUX - GRANT 35 PENDANT BRASS
- FL3 SPEC: POOKY LIGHTS REGULAR DENALI PENDAN
- FL4 SPEC: NEUTRAL LIGHTING-STELLA CHANDELIER SCULPTURAL INDUSTRIAL BRASS
- FL5 SPEC:INDUSTVILLE - BROOKLYN GLASS DOME PENDANT LIGHT
- FL6 SPEC: PERCH & PARROW-CARDASSIAN MULTI DIRECTIONAL FIXED CEILING PENDANT

REV	DATE	DESCRIPTION	DRAWN	CHECKED
-	29.04.26	FIRST ISSUE	JV	MY

BLOK PROJECTS

PROJECT
Wittington Investments
40 Princess Street
Manchester

DRAWING REFERENCE
FIRST FLOOR
REFLECTED CEILING PLAN

DRAWN	CHECKED	SHEET No		
JV	MY	01-RCP		
STAGE	REV	JOB REFERENCE	DRAWING SCALE	DATE
-	-	BLOK-E25142	1:100 @A1	28/04/26

WEBSITE : www.blokprojects.com
TELEPHONE : +44 (0)161 452 3668
EMAIL : info@blokprojects.com